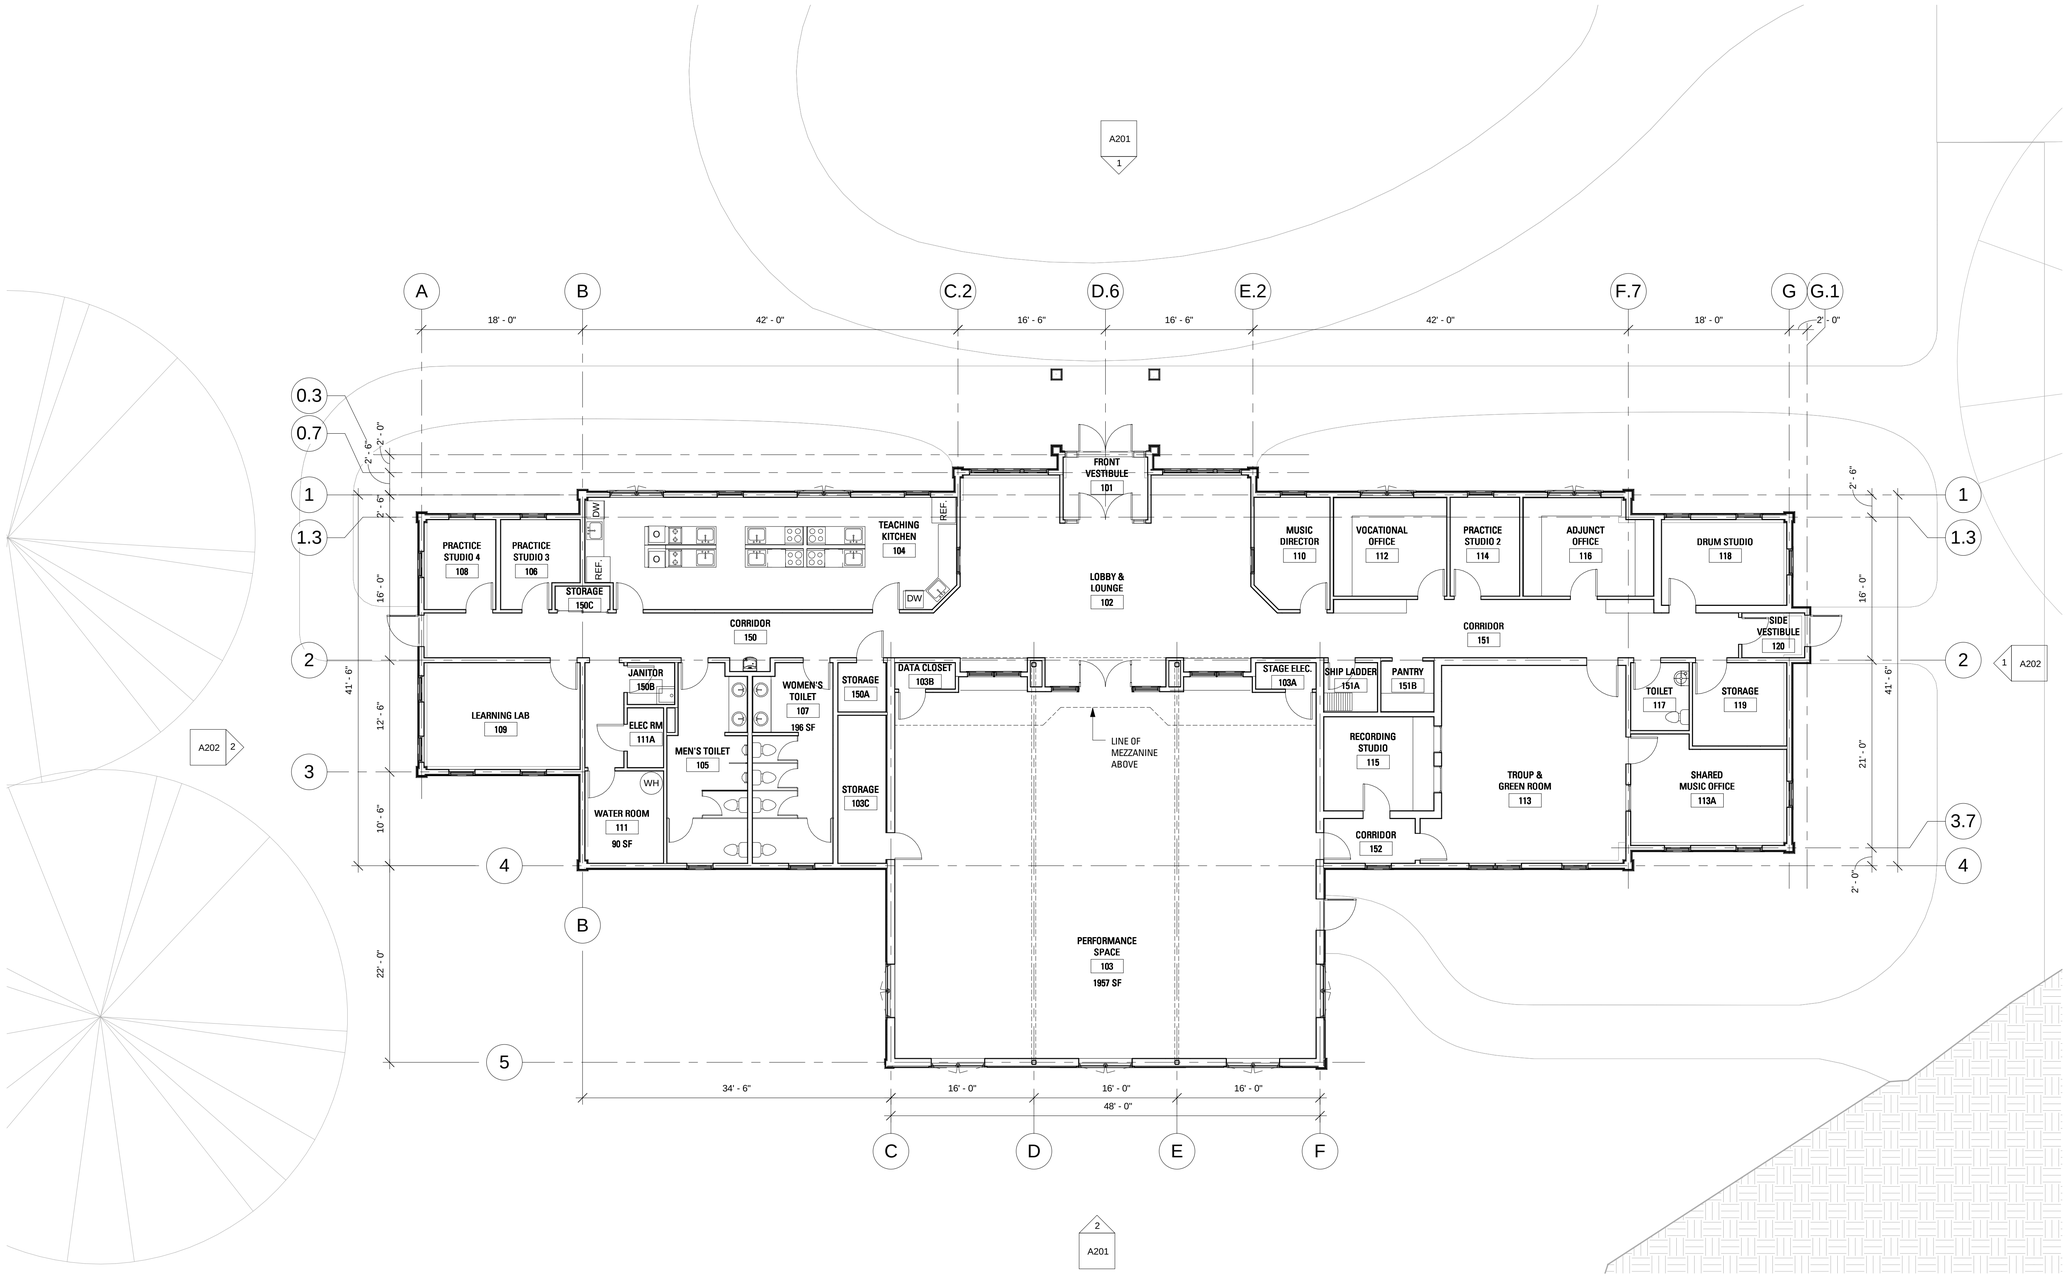

1 FIRST FLOOR PLAN
1/8" = 1'-0"

ARCHITECTS STEFFIAN BRADLEY sba

Steffian Bradley Architects
One Corporate Road
Suite 102
Enfield, CT 06082.6036
T 860.627.1920
www.steffian.com

Notes

Key Plan

N

Seal

BHMA Bernon Music Center

Project Number
2697.000
DATE
01/22/16
ISSUE

Scale
1/8" = 1'-0"

Date	Issue
01.22.16	SITE PLAN REVIEW

Title
FLOOR PLAN

A101

© Steffian Bradley Architects

Plotted: 1/21/2016 6:35:58 PM

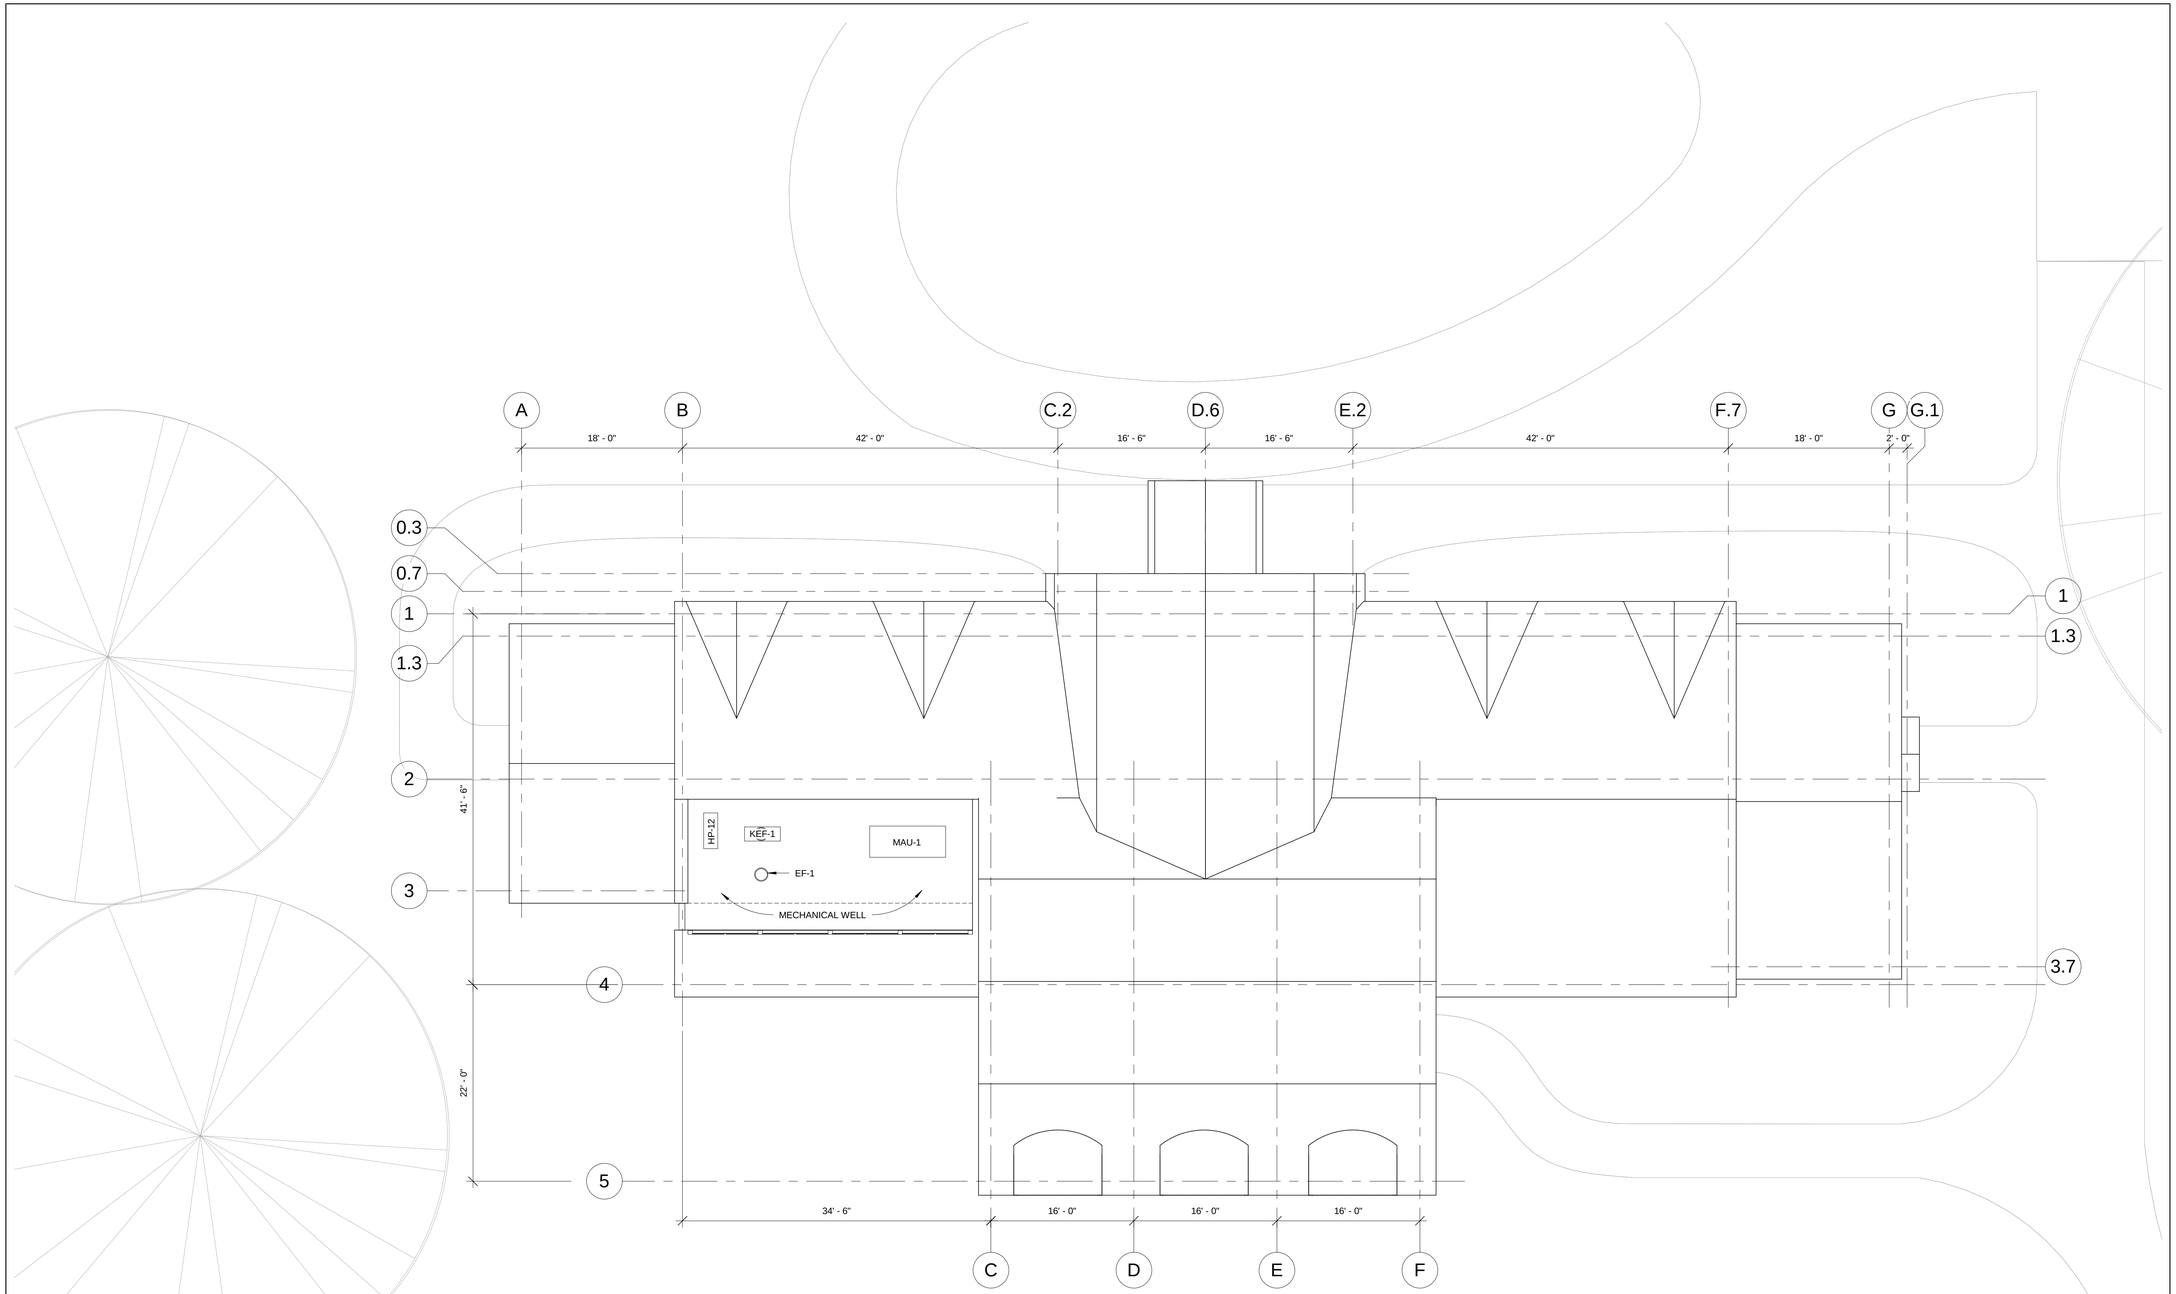

1 ROOF PLAN
1/8" = 1'-0"

ARCHITECTS STEFFIAN BRADLEY sba

Steffian Bradley Architects
One Corporate Road
Suite 102
Enfield, CT 06082.6036
T 860.627.1920
www.steffian.com

Notes

Key Plan

N

Seal

BHMA Bernon Music Center

Berkshire Hills Music Academy

Project Number
2697.000
DATE
01/22/16
ISSUE

Scale
1/8" = 1'-0"

Date	Issue
01.22.16	SITE PLAN REVIEW

Title
ROOF PLAN

A102

© Steffian Bradley Architects

Plotted: 1/21/2016 6:35:58 PM

1 NORTH ELEVATION
1/8" = 1'-0"

2 SOUTH ELEVATION
1/8" = 1'-0"

ARCHITECTS STEFFIAN BRADLEY sba

Steffian Bradley Architects
One Corporate Road
Suite 102
Enfield, CT 06082.6036
T 860.627.1920
www.steffian.com

Notes

Key Plan

N

Seal

BHMA Bernon Music Center

Project Number
2697.000
DATE
01/22/16
ISSUE

Scale
1/8" = 1'-0"

Date	Issue
01.22.16	SITE PLAN REVIEW

Title
EXTERIOR ELEVATIONS

A201

© Steffian Bradley Architects
Plotted: 1/21/2016 6:36:08 PM

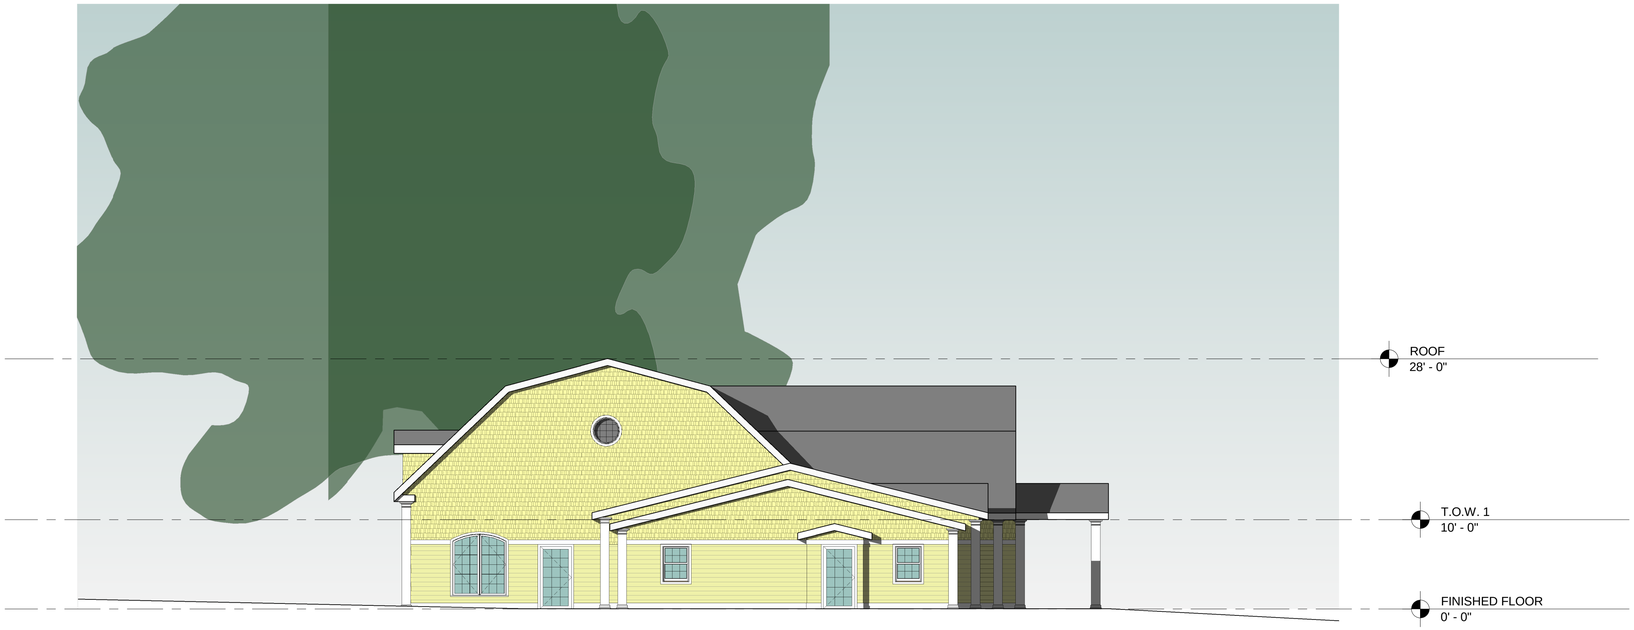

1 EAST ELEVATION
1/8" = 1'-0"

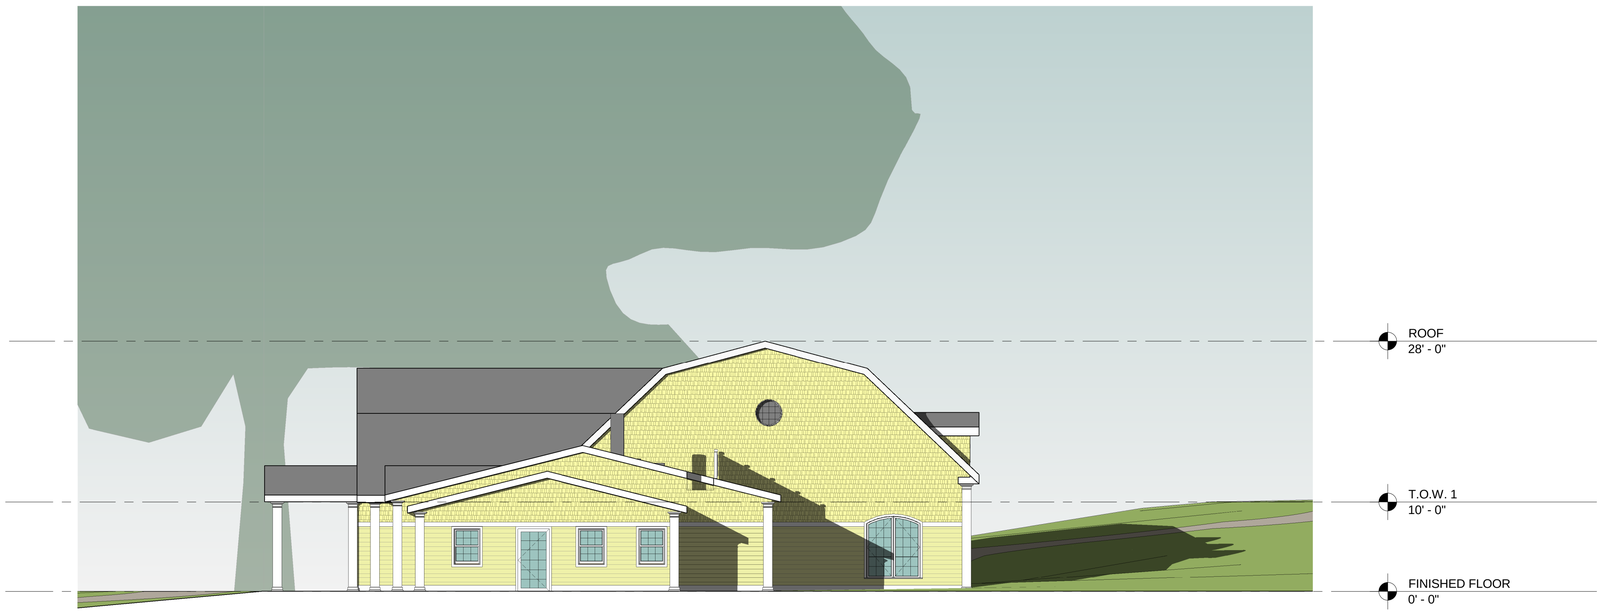

2 WEST ELEVATIONS
1/8" = 1'-0"

ARCHITECTS STEFFIAN BRADLEY sba
Steffian Bradley Architects
One Corporate Road
Suite 102
Enfield, CT 06082.6036
T 860.627.1920
www.steffian.com

Notes

Key Plan

N

Seal

BHMA Bernon Music Center

Project Number
2697.000
DATE
01/22/16
ISSUE

Scale
1/8" = 1'-0"

Date	Issue
01.22.16	SITE PLAN REVIEW

Title
EXTERIOR ELEVATIONS

A202

© Steffian Bradley Architects
Plotted: 1/21/2016 6:36:18 PM

ARCHITECTS STEFFIAN BRADLEY sba

Steffian Bradley Architects
One Corporate Road
Suite 102
Enfield, CT 06082.6036
T 860.627.1920
www.steffian.com

Notes

Key Plan

N

Seal

BHMA Bernon Music Center

Project Number
2697.000
DATE
01/22/16
ISSUE

Scale

Date	Issue
01.22.16	SITE PLAN REVIEW

Title

EXTERIOR PERSPECTIVE VIEWS

AP100

© Steffian Bradley Architects

Plotted: 1/21/2016 6:37:19 PM