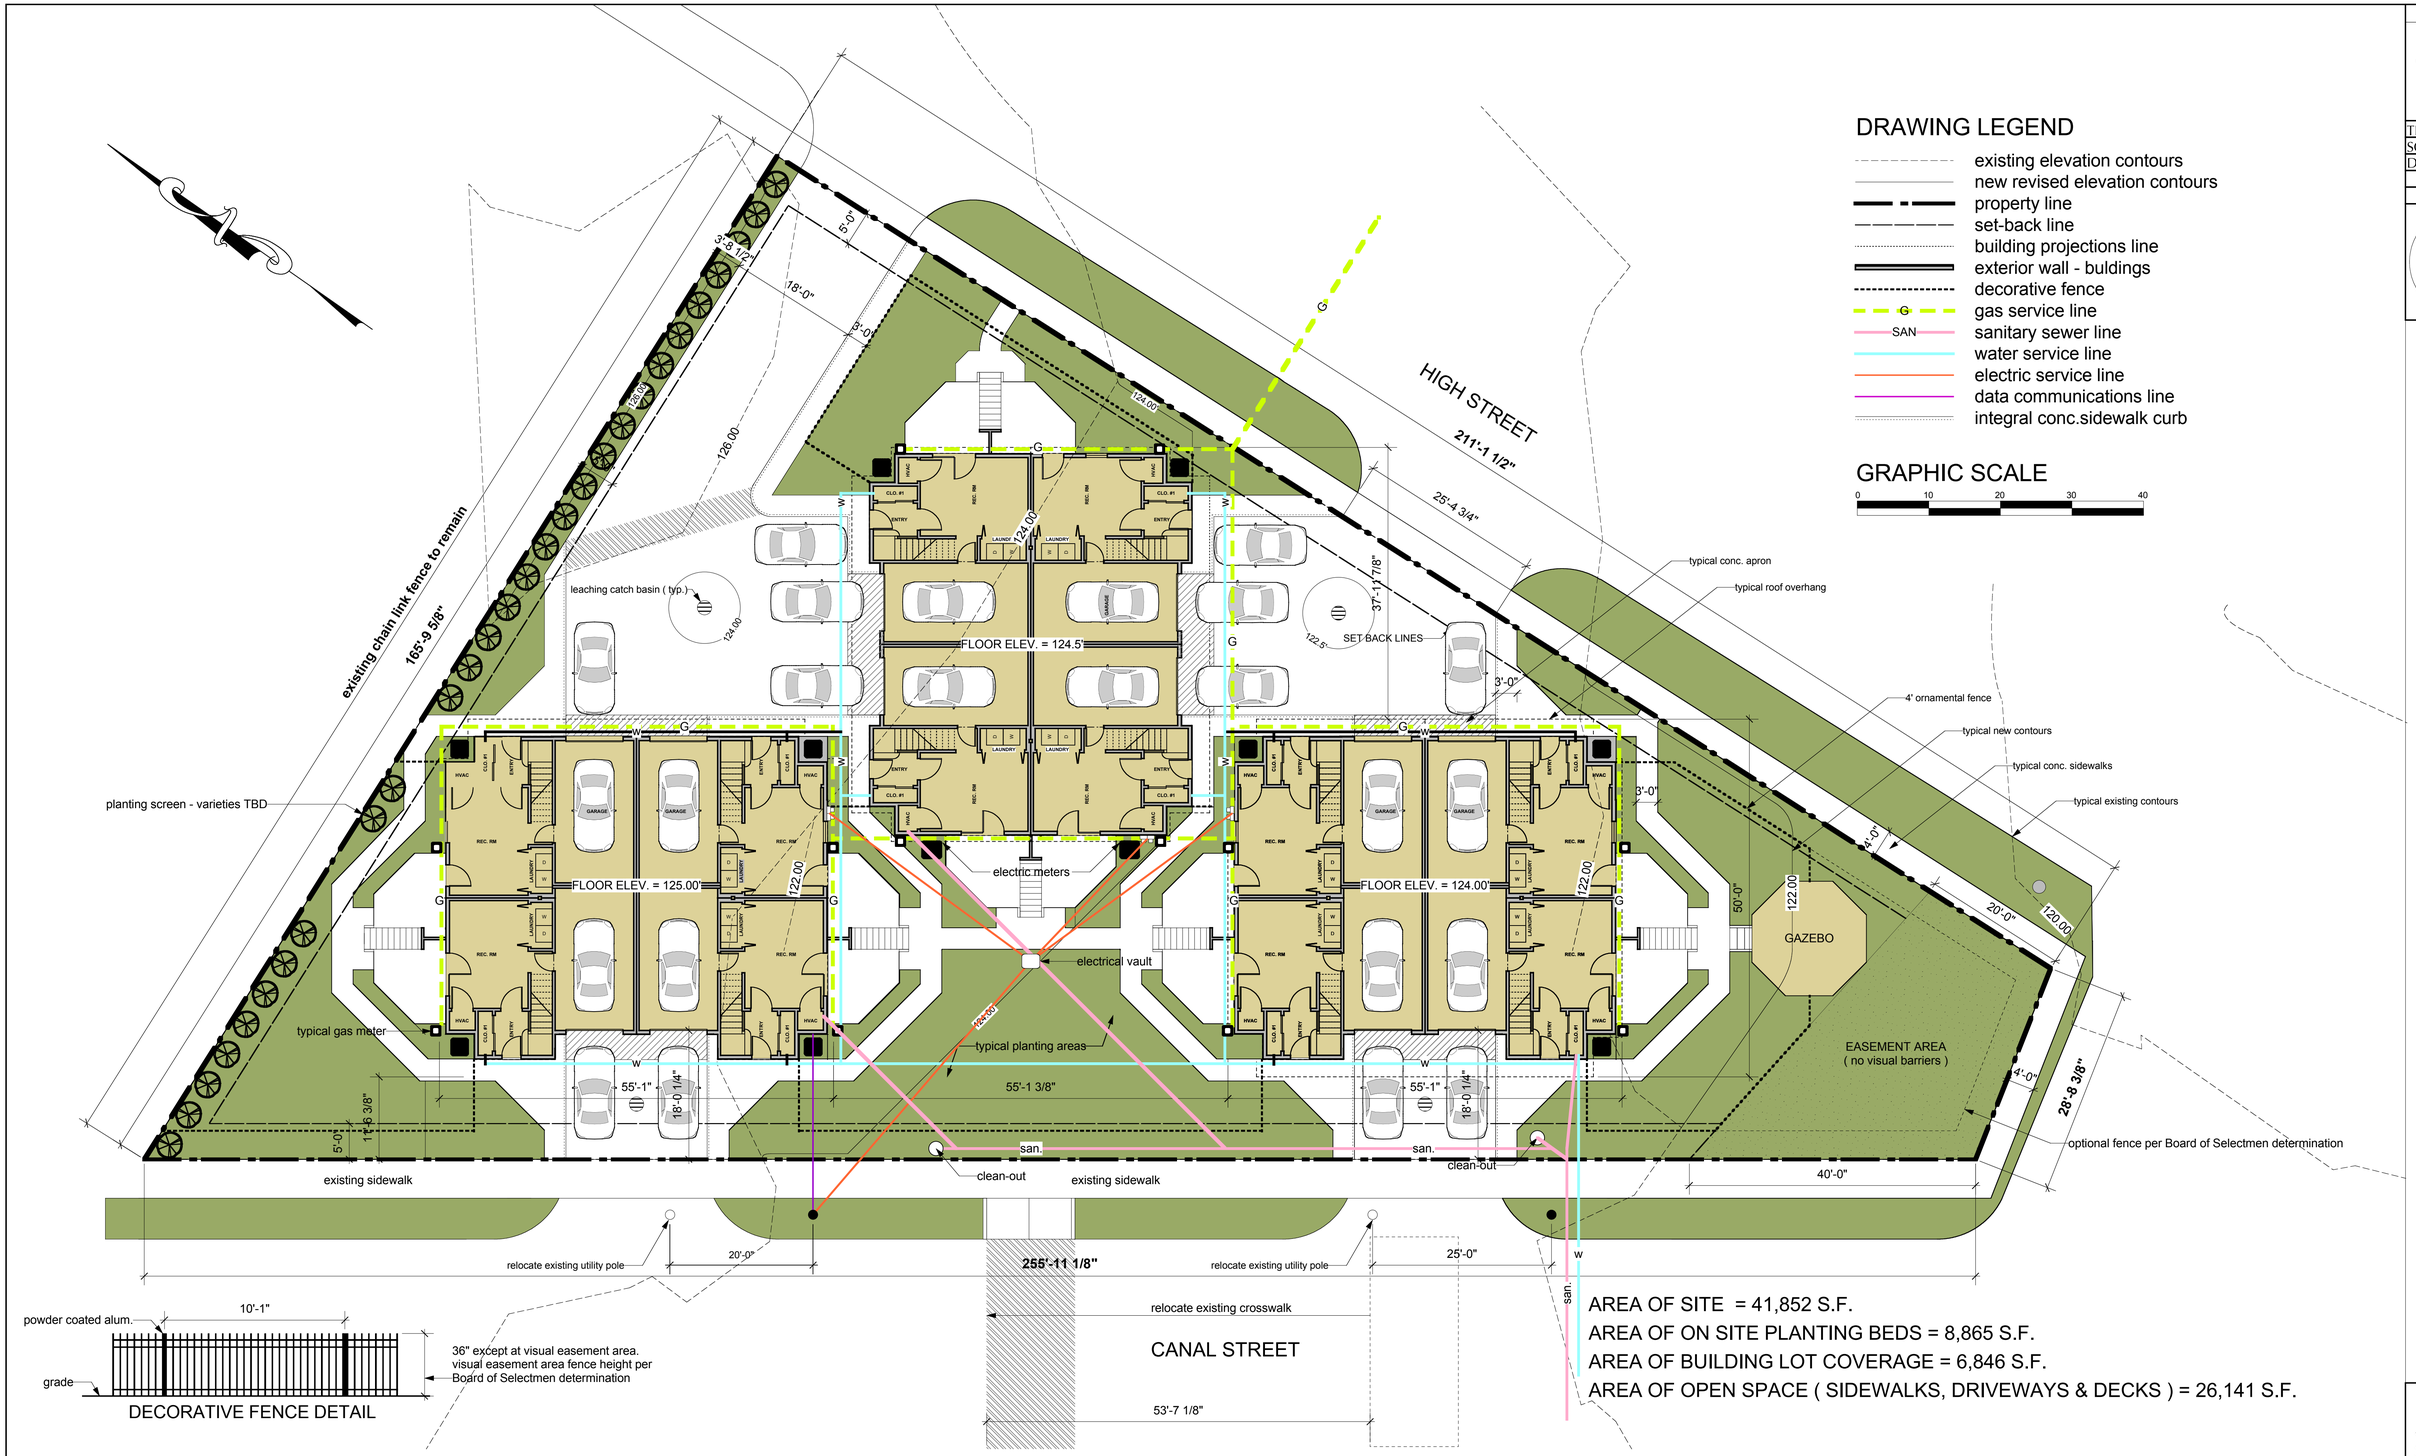

AREA OF SITE = 41,852 S.F.
AREA OF ON SITE PLANTING BEDS = 8,865 S.F.
AREA OF BUILDING LOT COVERAGE = 6,846 S.F.
AREA OF OPEN SPACE (SIDEWALKS, DRIVEWAYS & DECKS) = 26,141 S.F.

REVISED PROPOSED SITE PLAN

PAGE
S-001
SHEET 1 OF 1
TITLE SITE PLAN
SCALE 1"=10'-0"
DATE 9/25/16

project name:
CANAL STREET CONDOMINIUM SCHEMATIC DESIGN

HERVIEUX DESIGN
ARCHITECTURE - INTERIORS - EXHIBITS - EVENTS
116 ARCADIA BLVD., SPRINGFIELD, MASSACHUSETTS 01118
413-781-3010 hervieuxdesign@gmail.com 413-222-3268