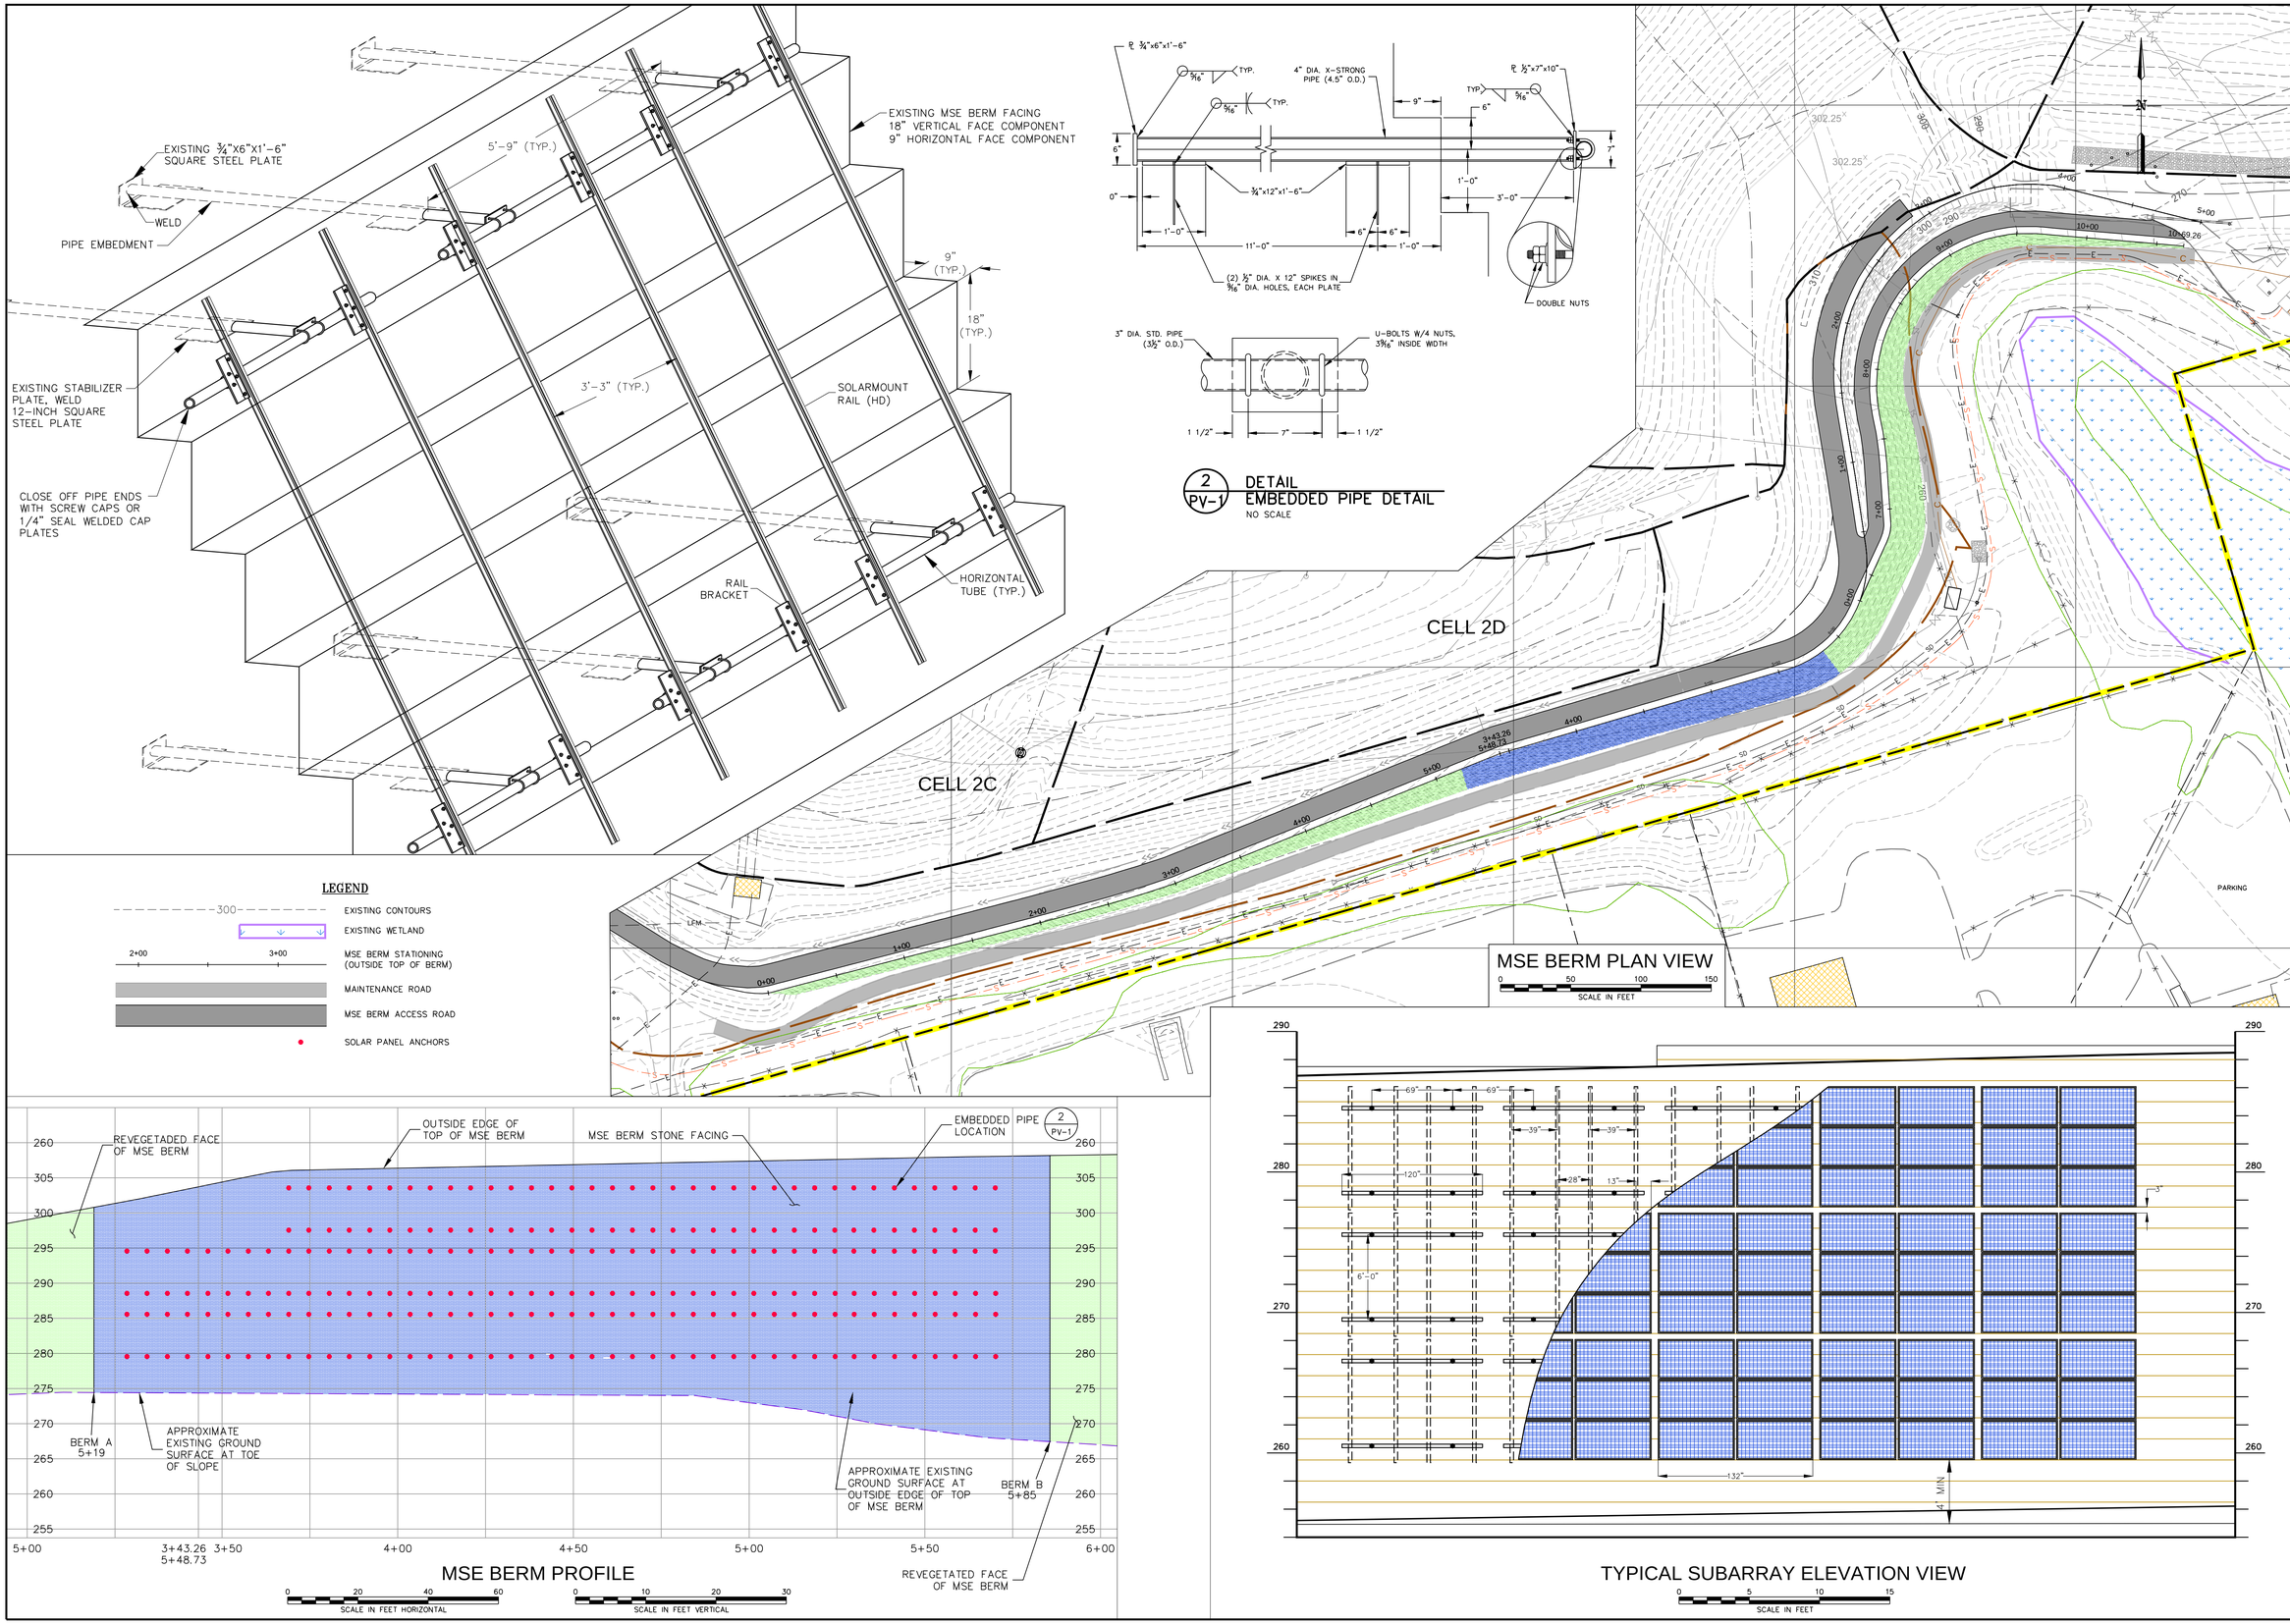

ARM Group Inc.
Earth Resource Engineers and Consultants
www.armgroup.net

No.	Revision	Date	By

designed ARM
checked BMW
drawn SEH
scale 1" = 100'
date 9/13/11
project no. 05365-2-4-3
graphic scale 0 100 200 300 SCALE IN FEET

drawing title
MSE BERM SOLAR SYSTEM
PLAN AND PROFILE
SOUTH HADLEY LANDFILL SOLAR PROJECT

project title
SOUTH HADLEY LANDFILL
VERTICAL EXPANSION
SOUTH HADLEY LANDFILL, LLC

TOWN OF SOUTH HADLEY
HAMPSHIRE COUNTY, MA

Figure 3

R:\05365 South Hadley LF_Dwg\Phase 2 - Vertical Expansion\Task 4_Cell 2D Construction\Fig 3_MSE Berm-Solar System Plan.dwg