STORM DRAINAGE - INVERT TABLE

STRUCTURE	INV IN	INV OUT	RIM
AD-1	118.14 (AD-2)	118.04 (DMH-9)	120.8
AD-2	118.43 (AD-3)	118.30 (AD-1)	121.8
AD-3	118.62 (AD-4)	118.52 (AD-2)	121.8
AD-4		118.80 (AD-3)	120.8
AD-5	115.20 (AD-6)	115.10 (DMH-11)	119.7
AD-6	115.60 (AD-7)	115.50 (AD-5)	119.7
AD-7	117.52 (AD-8)	117.52 (AD-6)	120.7
AD-8		117.70 (AD-7)	120.7
AD-9		115.71 (AD-9 WYE)	119.7
AD-9 WYE	113.82 (DMH-10) 113.82 (AD-9)	113.82 (DMH-8)	115.0
CB-1		109.50 (DMH-2)	113.4
CB-2		110.30 (DMH-5)	113.0
CB-3		111.80 (DMH-5)	114.5
CB-4		109.10 (DMH-7)	111.8
CB-5		109.10 (DMH-7)	111.8

STORM DRAINAGE - INVERT TABLE

STRUCTURE	INV IN	INV OUT	RIM
CB-7		117.20 (DMH-9)	119.9
DMH-1	106.40 (DMH-2)	SEE PLAN	113.1
DMH-2	107.51 (DMH-3) 107.91 (CB-1)	107.41 (DMH-1)	113.6
DMH-3	107.76 (DMH-4) 107.76 (WQS-1)	109.60 (DMH-2) 107.66 ()	114.9
DMH-4	108.18 (DMH-5)	108.44 (DMH-3) 108.08 (WQS-1)	114.5
DMH-5	108.43 (DMH-6) 108.68 (CB-2) 108.68 (CB-3)	108.33 (DMH-4)	113.6
DMH-6	108.77 (DMH-7)	108.67 (DMH-5)	112.5
DMH-7	108.95 (DMH-8) 108.95 (CB-5) 108.95 (CB-4)	108.85 (DMH-6)	113.1
DMH-8	113.72 (DMH-9) 113.72 (AD-9 WYE)	113.62 (DMH-7)	116.2
DMH-9	117.00 (AD-1) 117.00 (CB-7)	116.90 (DMH-8)	120.8
DMH-10	114.18 (DMH-11)	114.08 (AD-9 WYE)	120.0
DMH-11	114.41 (AD-5)	114.31 (DMH-10)	118.0
FE 1	118.93 (ROOF 1)		119.8
ROOF 1		119.00 (FE 1)	120.9
WQS-1	108.05 (DMH-4)	107.80 (DMH-3)	114.5

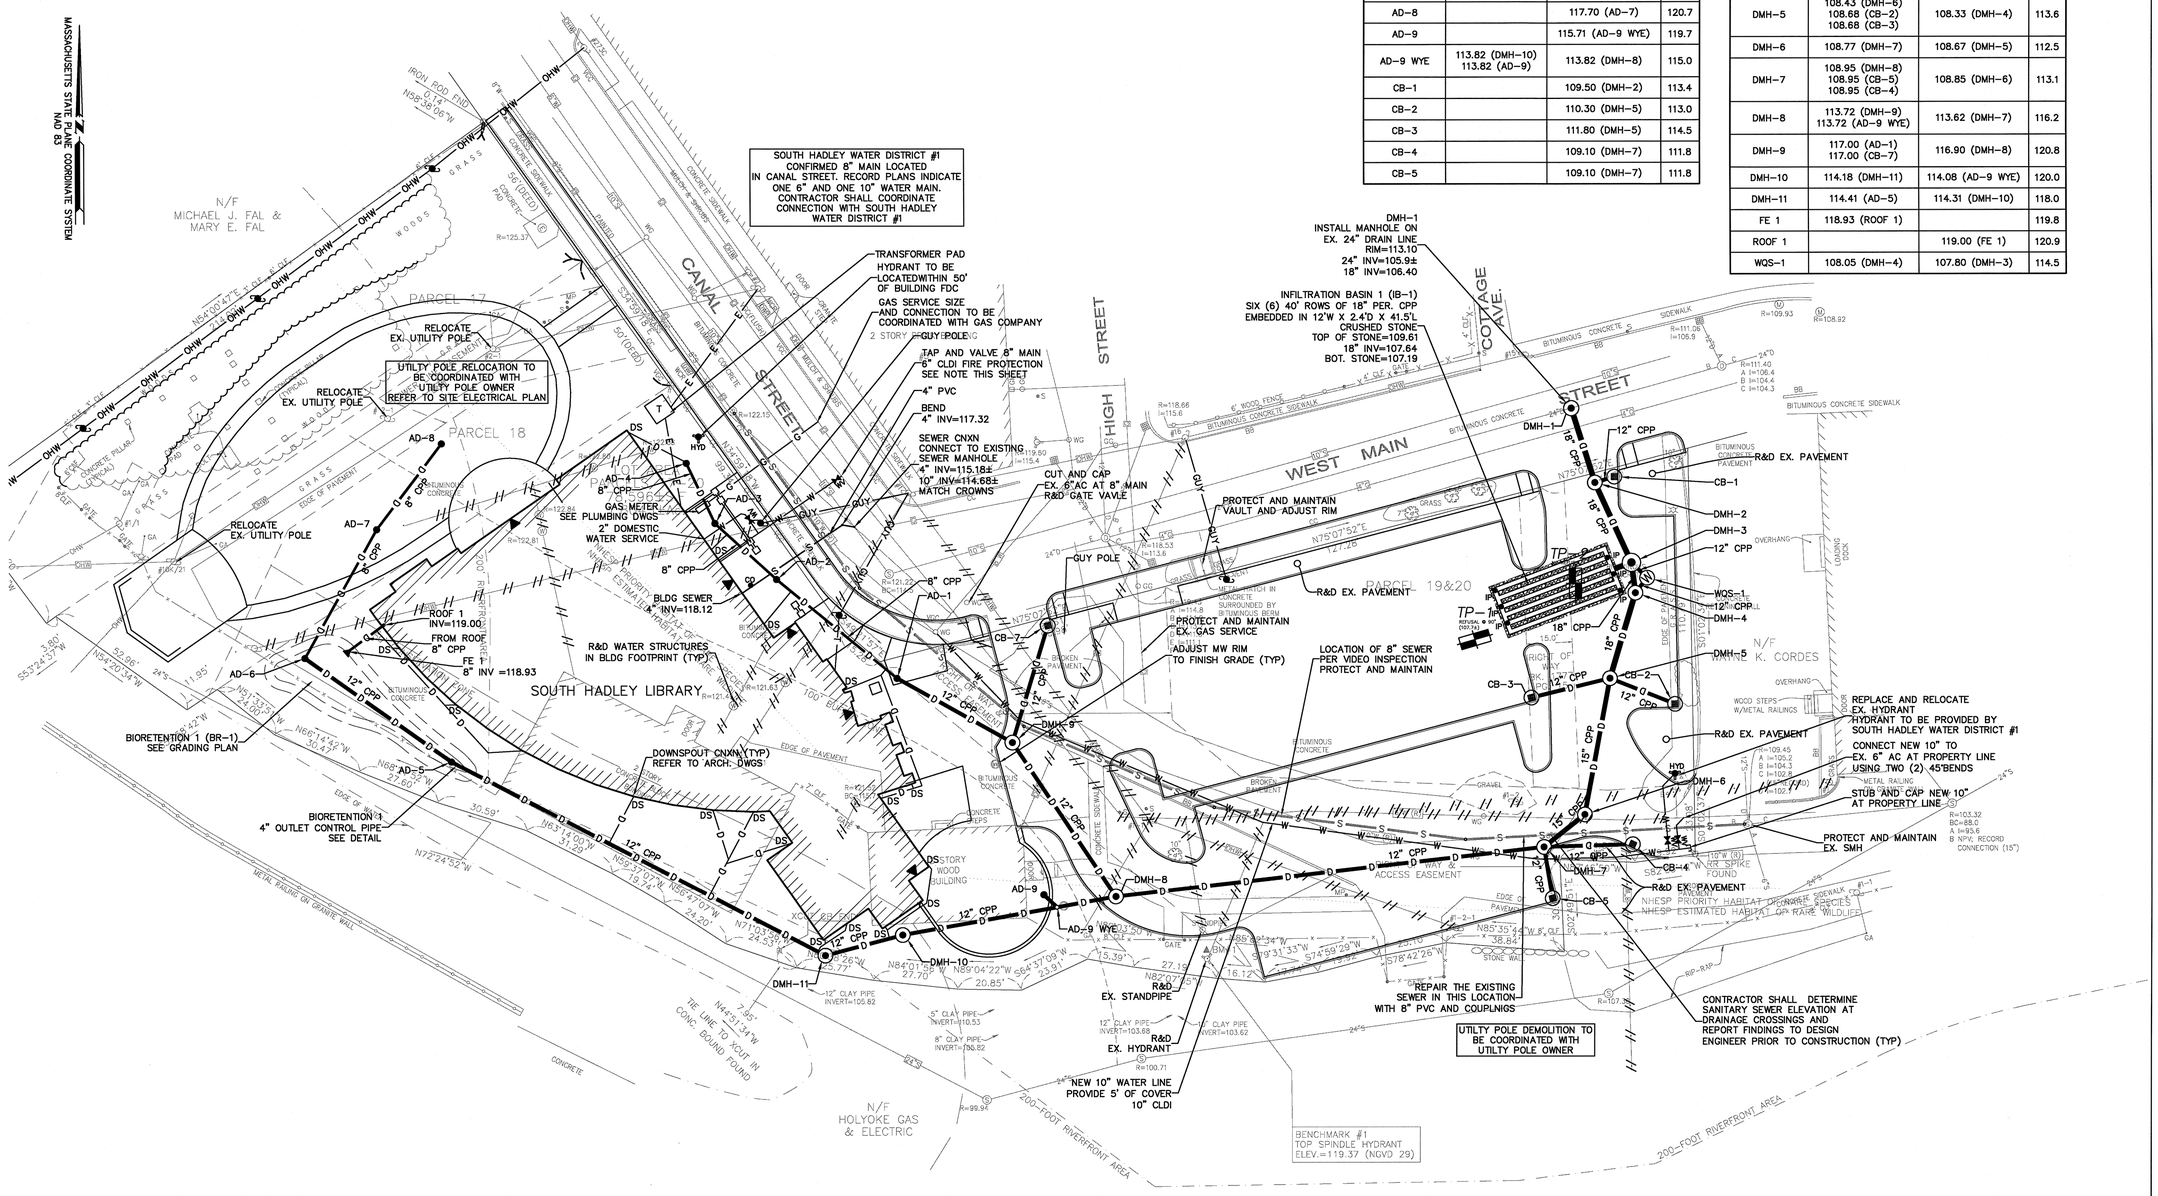

Nitsch Engineering
www.nitscheng.com
186 Lincoln Street, Suite 200
Boston, MA 02111-2403
T: (617) 338-0063
F: (617) 338-6472
- Civil Engineering
- Land Surveying
- Transportation Engineering
- Planning
- GIS Services

JOHNSON ROBERTS ASSOCIATES INC.
ARCHITECTS
15 PROPERZI WAY
SOMERVILLE, MA
01243 - 3228

COMMONWEALTH OF MASSACHUSETTS TIMOTHY J. McGIVERN CIVIL No. 47959 REGISTERED PROFESSIONAL ENGINEER 11/21/2012

Revisions:

PERMIT SET 11/21/2012

SOUTH HADLEY LIBRARY

SOUTH HADLEY, MA

Sheet Title:

SITE UTILITY PLAN

Date: 21-NOV-12 Drawn By:

Scale: AS NOTED Project No.:

C-4