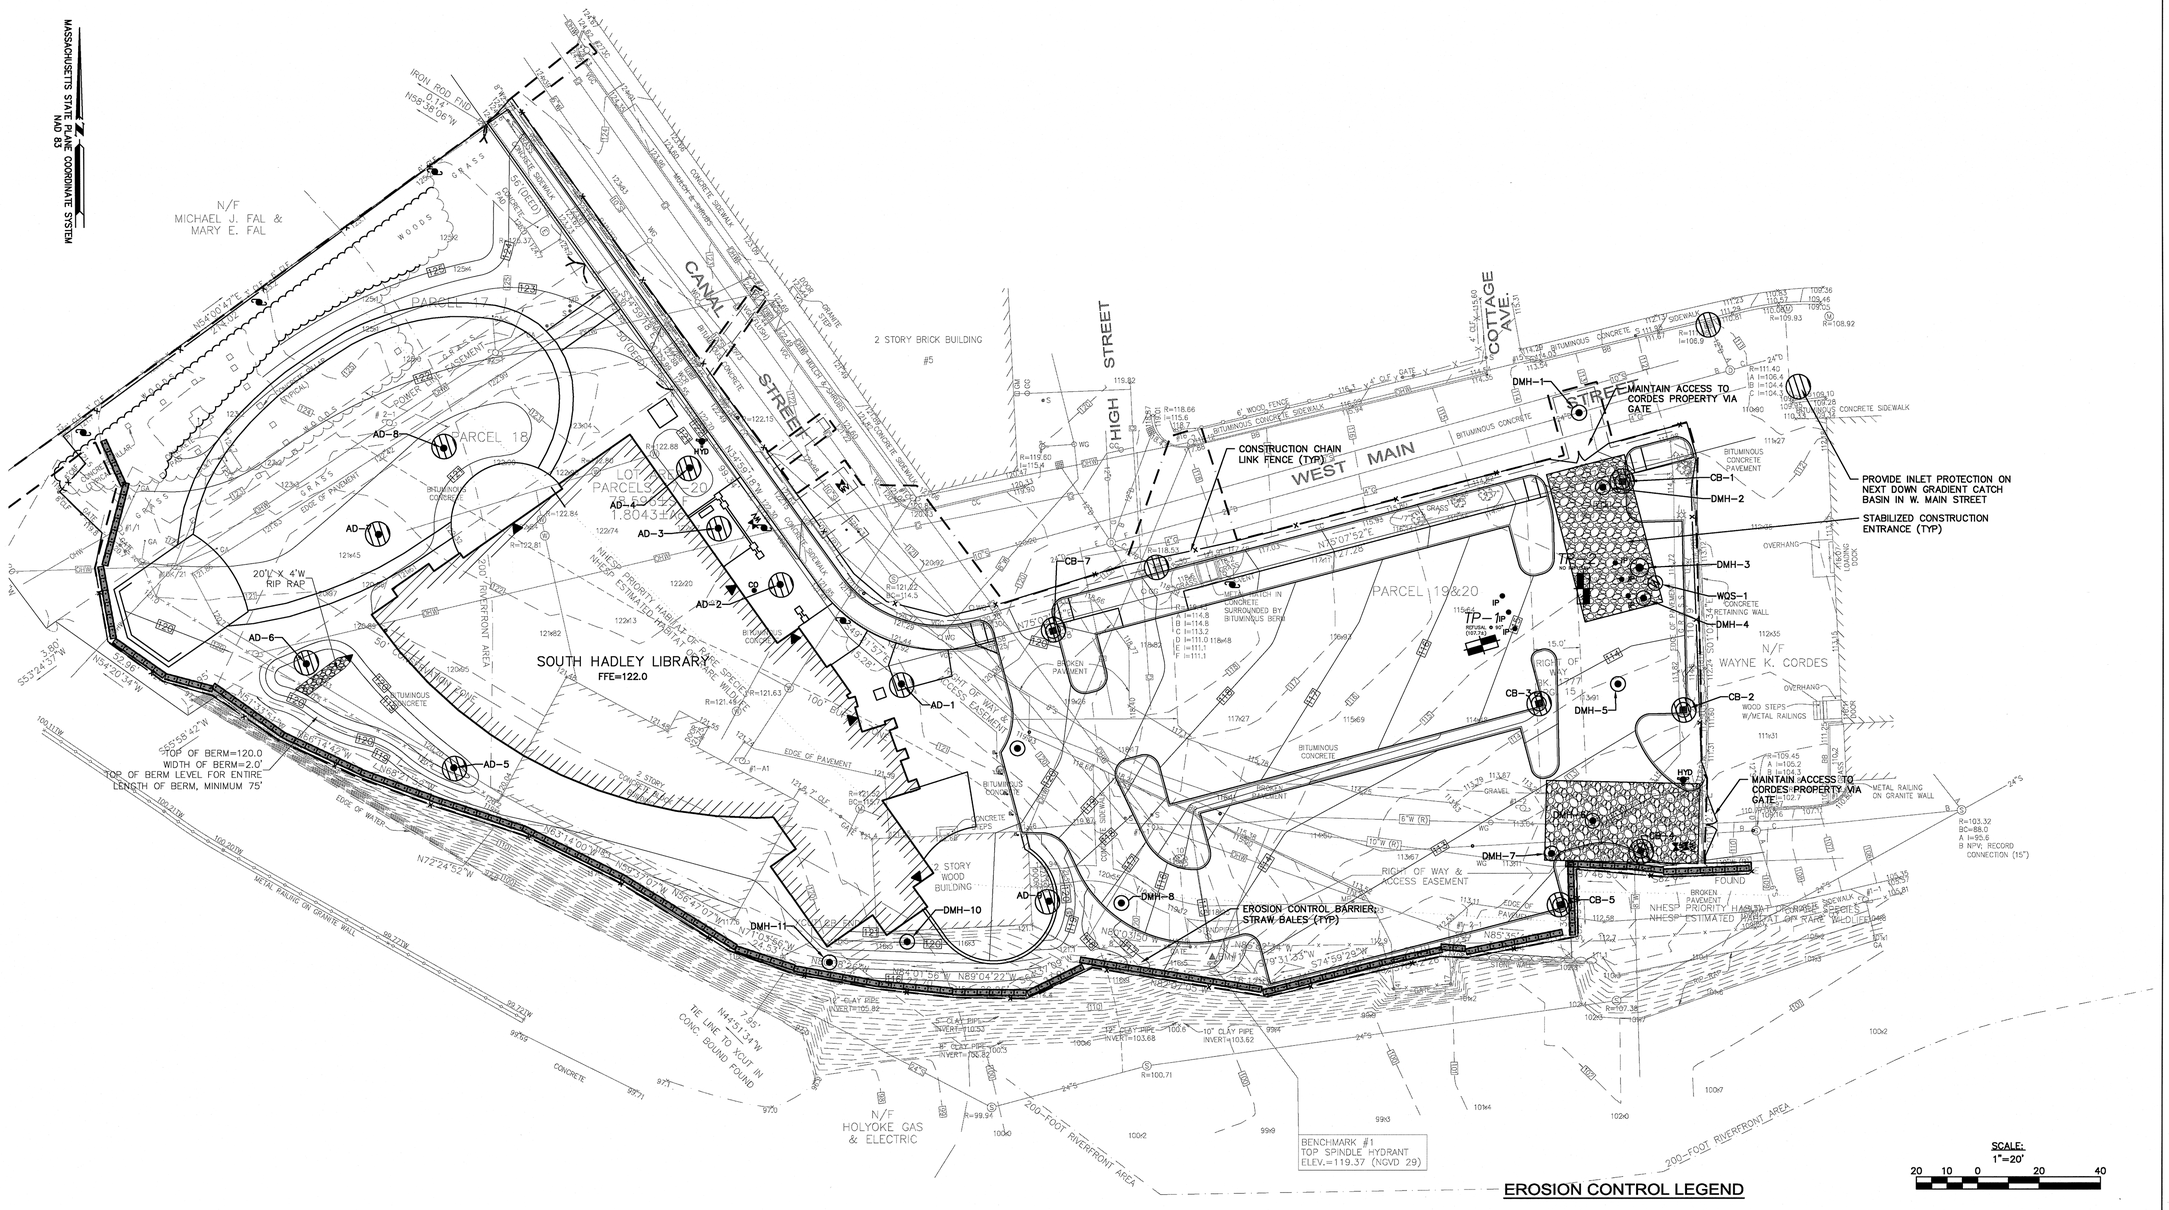


## EROSION CONTROL LEGEND

- PERIMETER PROTECTION BARRIER
- INLET PROTECTION (PROVIDE ON ALL EXISTING AND PRC CATCH BASINS AND AREA DRAINS)
- STABILIZED CONSTRUCTION ENTRANCE
- PERIMETER CONSTRUCTION FENCE

## ABBREVIATIONS

| | |
|---|---|
| CB | CATCH BASIN |
| DMH | DRAIN MANHOLE |
| TYP | TYPICAL |


Nitsch Engineering

www.nitscheng.com
186 Lincoln Street, Suite 200
Boston, MA 02111-2403
T: (617) 338-0063
F: (617) 338-6472

- Civil Engineering
- Land Surveying
- Transportation Engineering
- Planning
- GIS Services

JOHNSON ROBERTS ASSOCIATES INC.
ARCHITECTS
15 PROPERZI WAY
SOMERVILLE, MA
01243 - 3228


COMMONWEALTH OF MASSACHUSETTS
TIMOTHY J. McGIVERN
CIVIL
No. 42869
REGISTERED PROFESSIONAL ENGINEER
11/29/2012

Revisions:

PERMIT SET 11/21/2012

SOUTH HADLEY LIBRARY

SOUTH HADLEY, MA

Sheet Title:

**STORMWATER POLLUTION PREVENTION PLAN**

Date: 21-NOV-12 Drawn By:

Scale: AS NOTED Project No.:

C-2