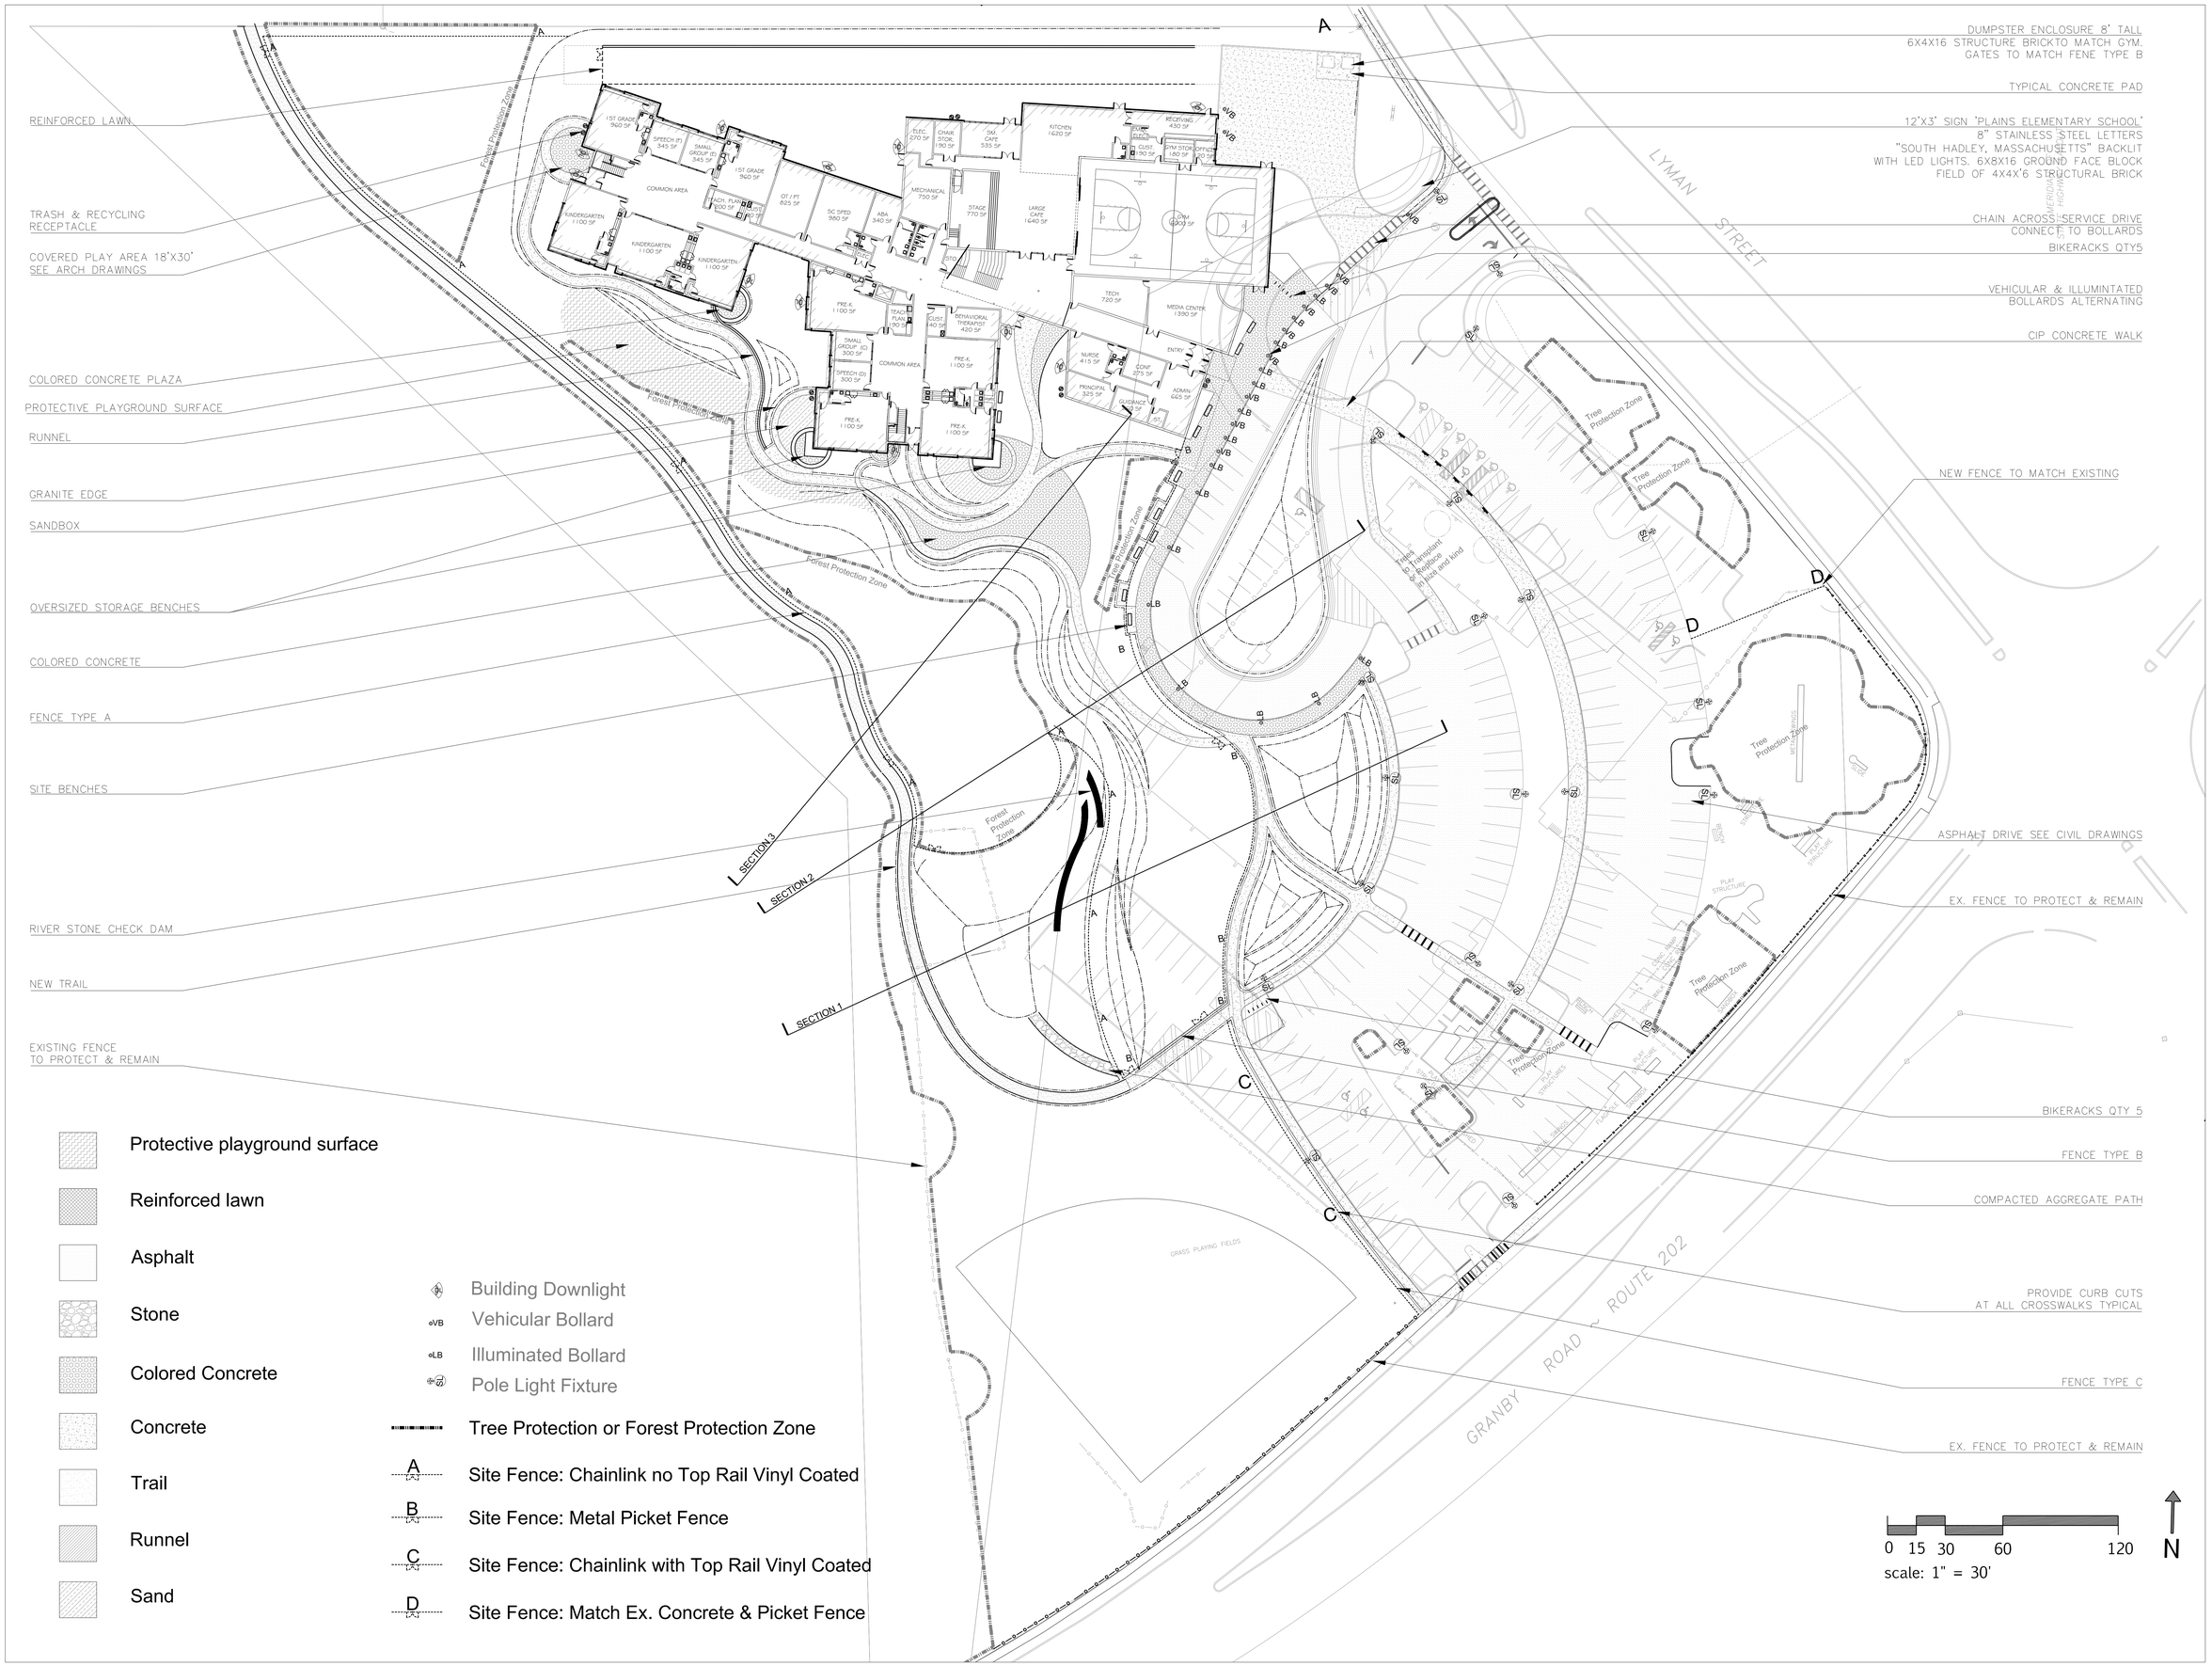

MARGO JONES
Architects
INCORPORATED
308 MAIN STREET, 3rd Flr.
GREENFIELD, MA 01301

Dodson & Flinker, Inc.
Landscape Architecture & Planning
PO Box 160
463 Main Street
Ashfield, MA 01330
413.628.4496
www.dodsonassociates.com

Consultants:

Plains Elementary School
Town of South Hadley
South Hadley, MA

Landscape Materials & Layout Plan

Project:	1108
Date:	09.17.12
Scale:	1"=30'
Drawn By:	RL, EW
Revisions:	

L1.1

MARGO JONES
Architects
INCORPORATED

308 MAIN STREET, 3rd Flr.
GREENFIELD, MA 01301

Dodson & Flinker, Inc.
Landscape Architecture & Planning
PO Box 160
463 Main Street
Ashfield, MA 01330

413.628.4496
www.dodsonassociates.com

Consultants:

Landscape Grading Plan

Plains Elementary School
Town of South Hadley
South Hadley, MA

Project:	1108
Date:	09.17.12
Scale:	1"=30'
Drawn By:	RL
Revisions:	

L1.2