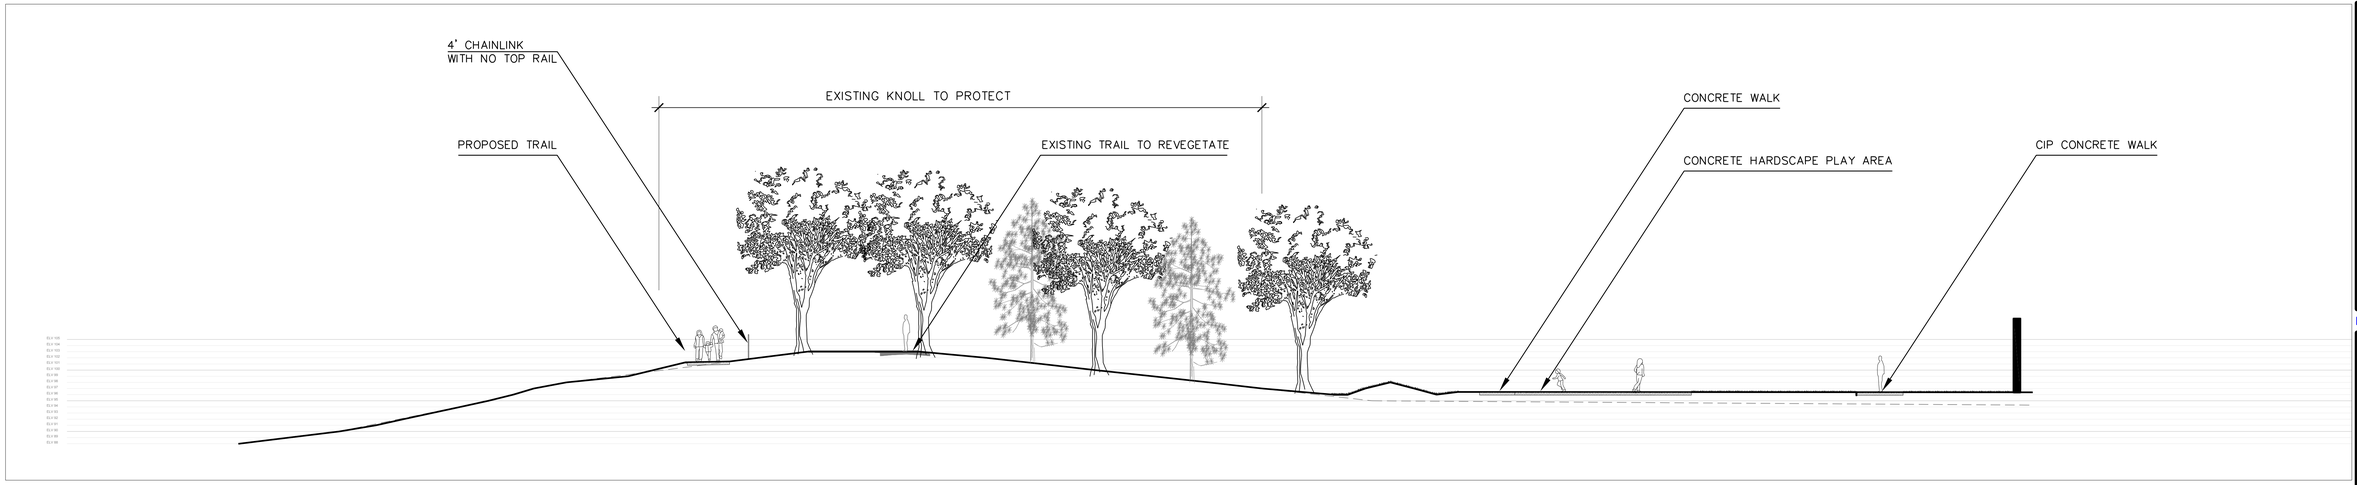

03 SECTION
Scale 1"= 10'

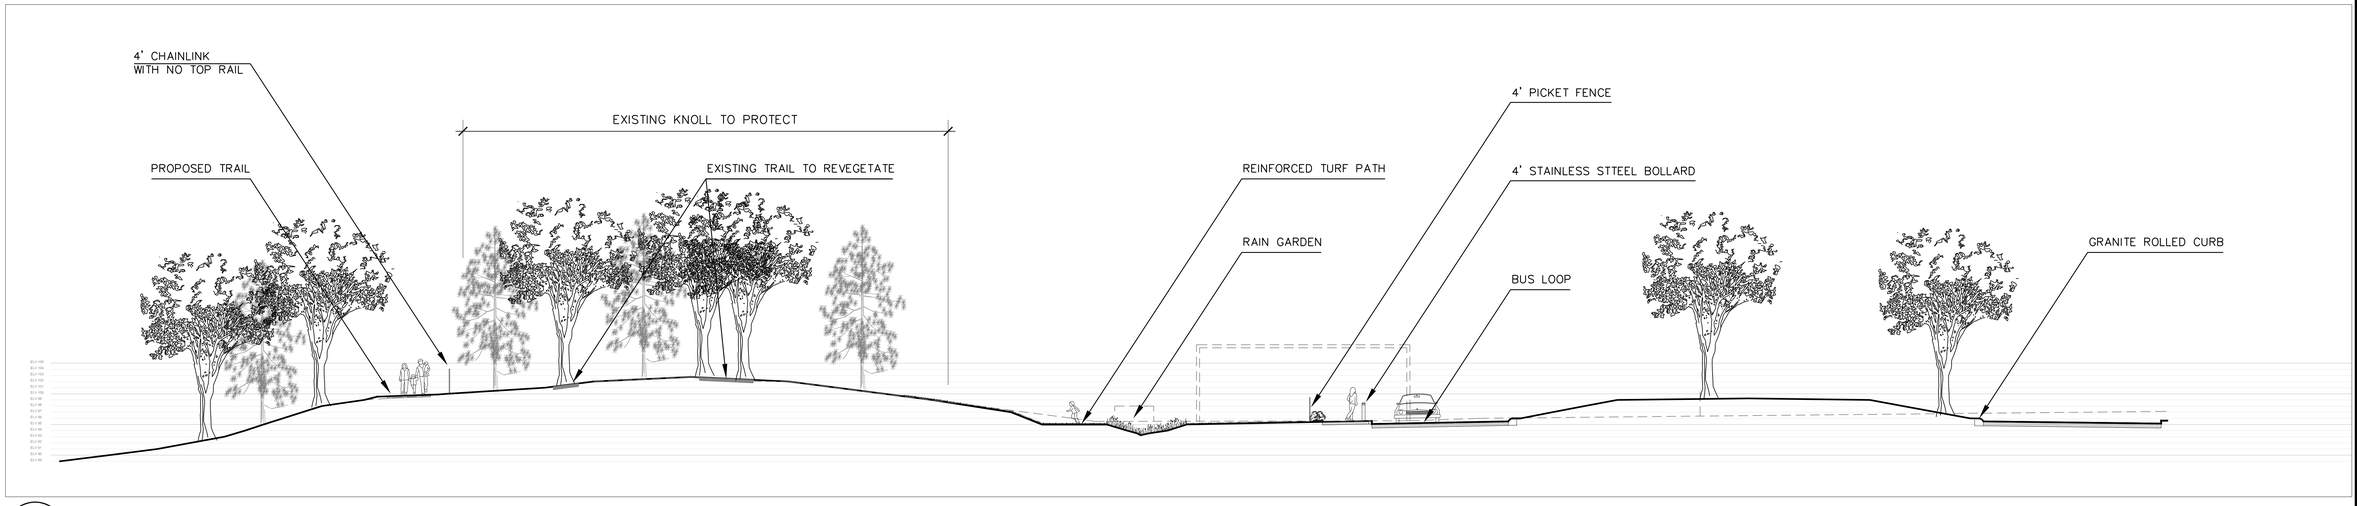

02 SECTION
Scale 1"= 10'

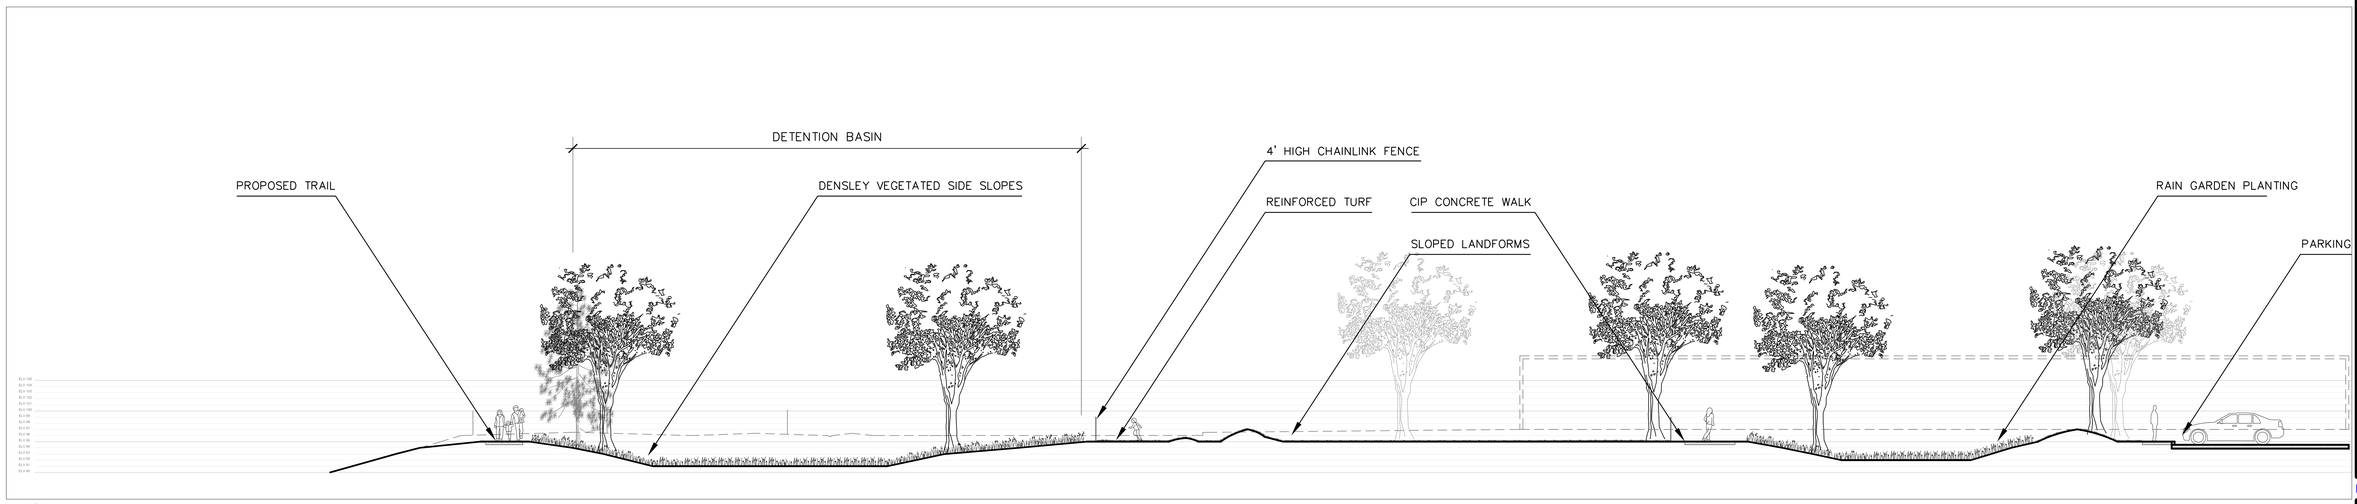

01 SECTION
Scale 1"= 10'

MARGO JONES
Architects
INCORPORATED

308 MAIN STREET, 3rd Flr.
GREENFIELD, MA 01301

Consultants:
Dodson & Flinker, Inc.
Landscape Architecture and Planning
403 Main Street
Ashfield, MA 01330

Site Sections

Plains Elementary School
Town of South Hadley
South Hadley, MA

Project:	1108
Date:	05/22/13
Scale:	1"=30'
Drawn By:	RL, NF
Revisions:	

DD COST
ESTIMATE SET

L3.1

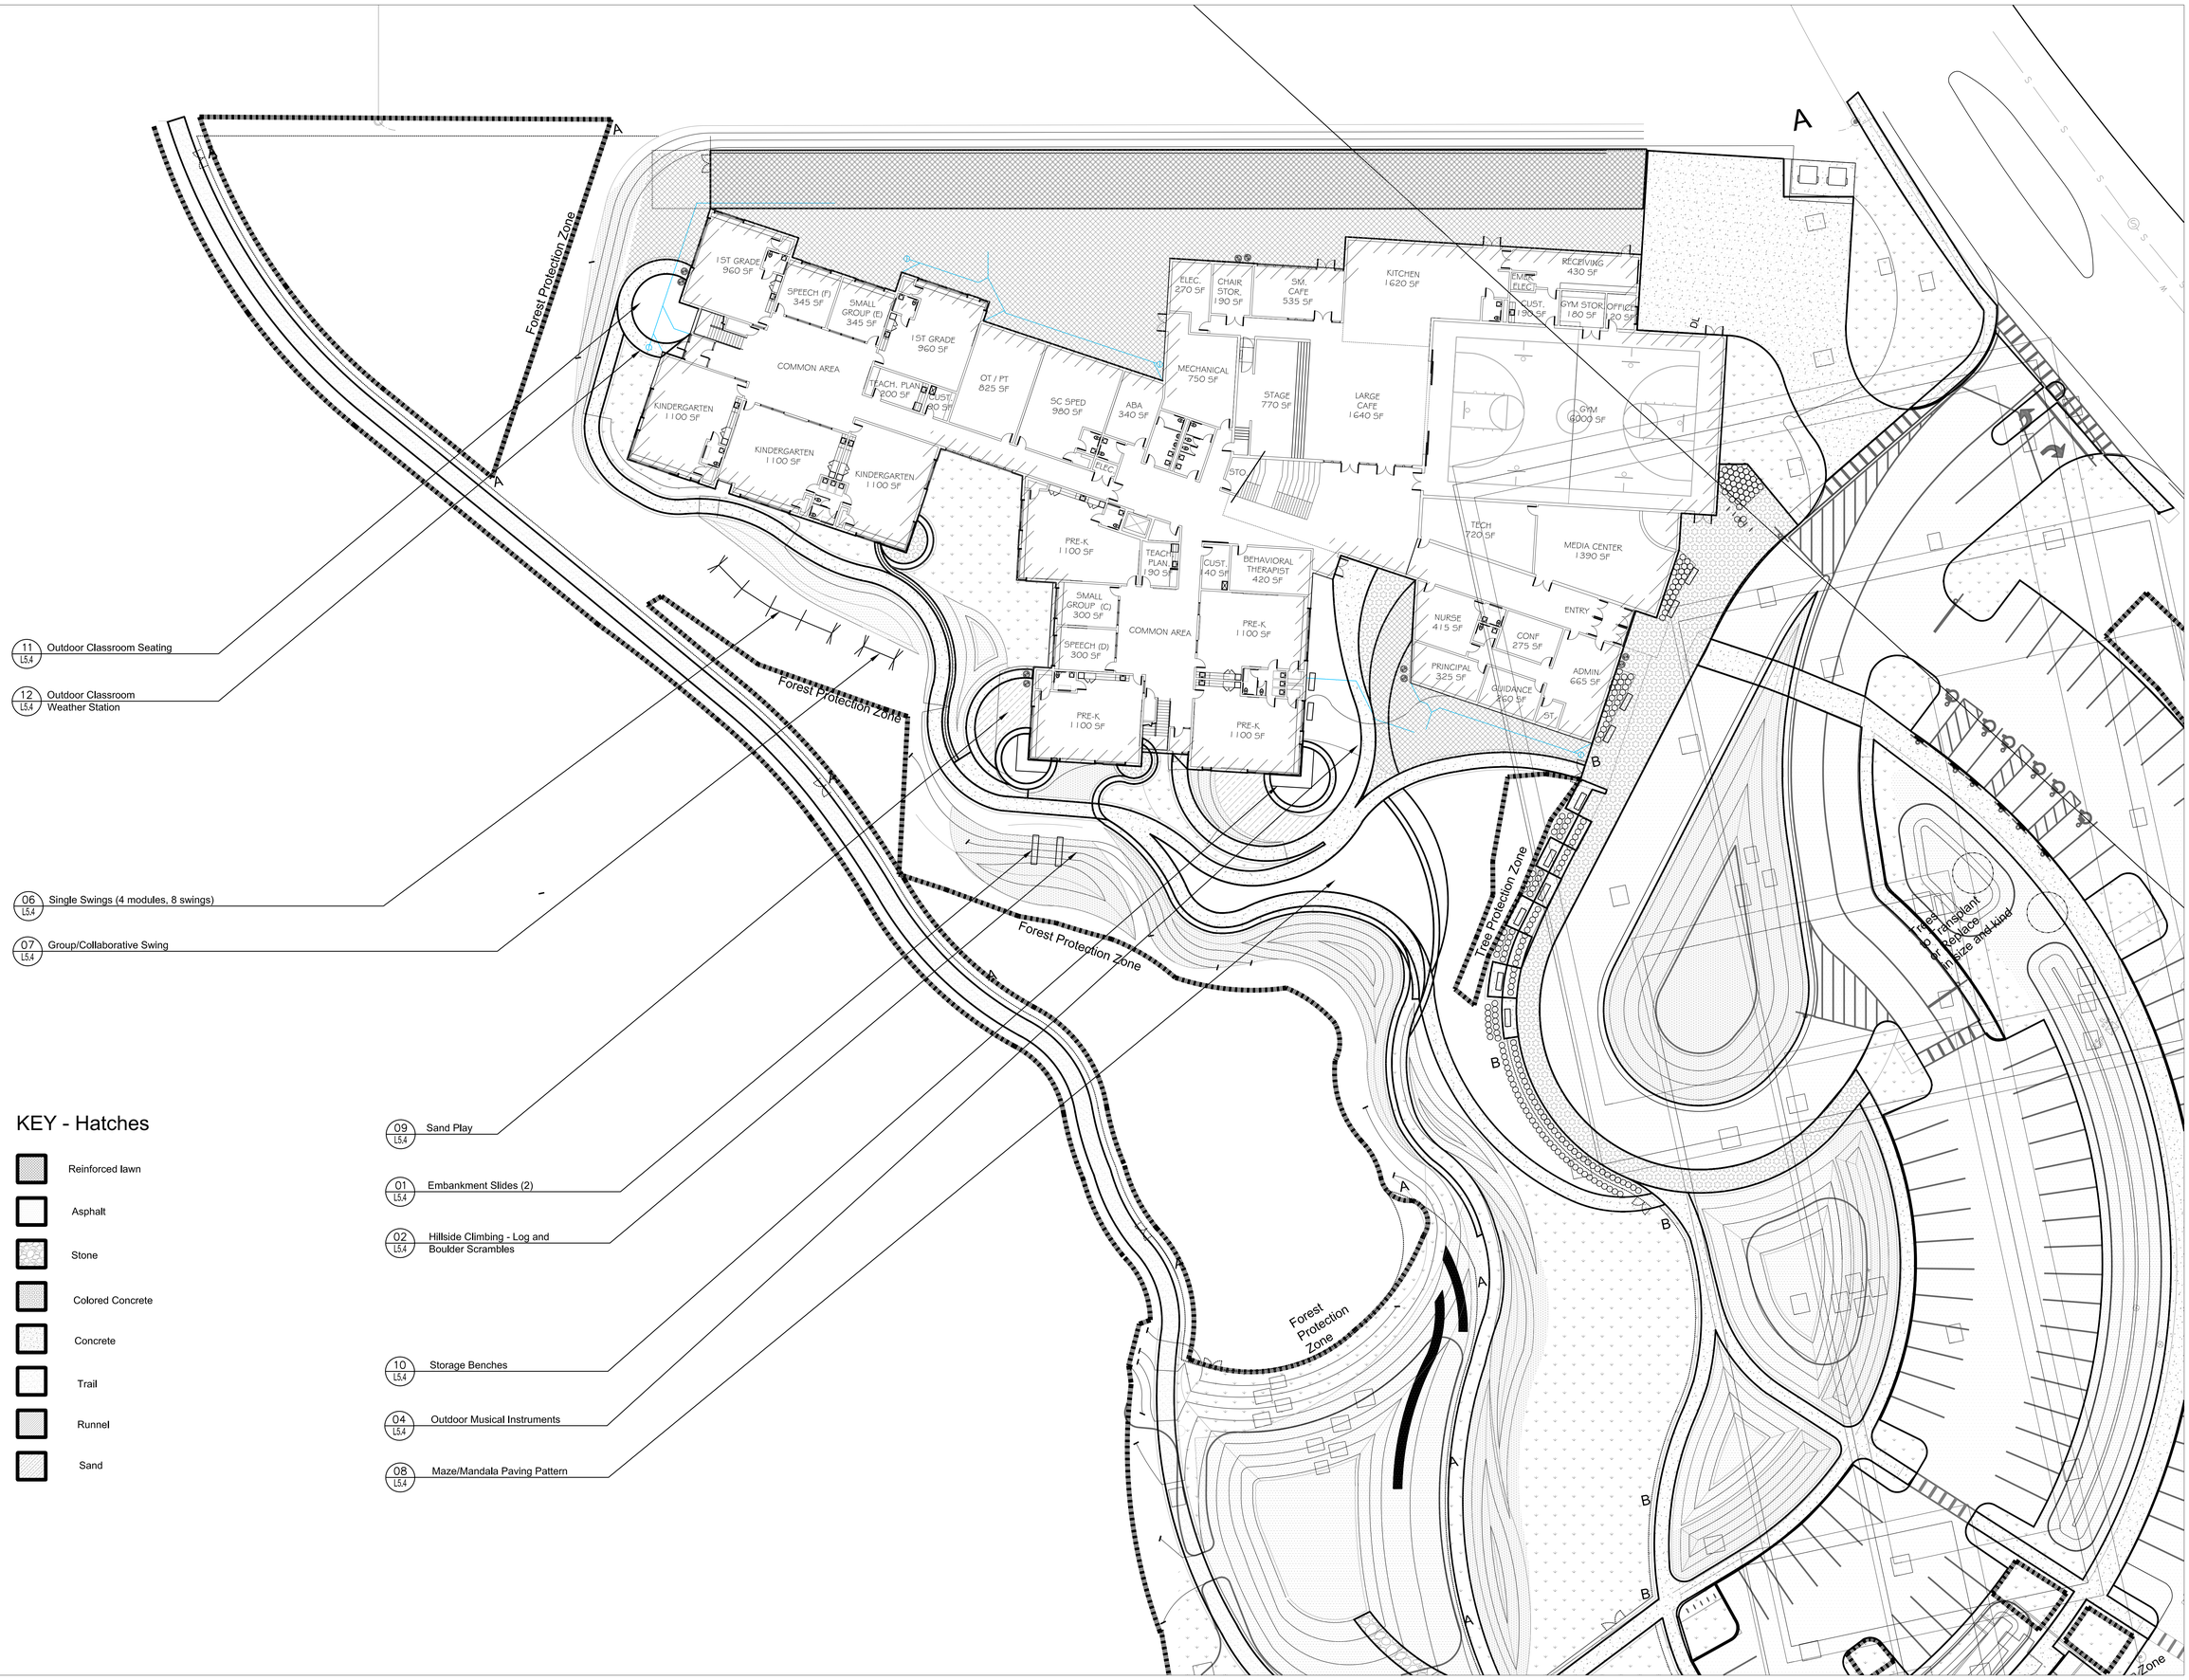

MARGO JONES
Architects
INCORPORATED

308 MAIN STREET, 3rd Flr.
GREENFIELD, MA 01301

Consultants:
Dodson & Flinker, Inc.
Landscape Architecture and Planning
463 Main Street
Ashfield, MA 01330

Enlargement Plan: Playscapes

Plains Elementary School
Town of South Hadley
South Hadley, MA

Project:	1108
Date:	05/22/13
Scale:	1"=20'
Drawn By:	KT
Revisions:	

DD COST ESTIMATE SET

L4.1