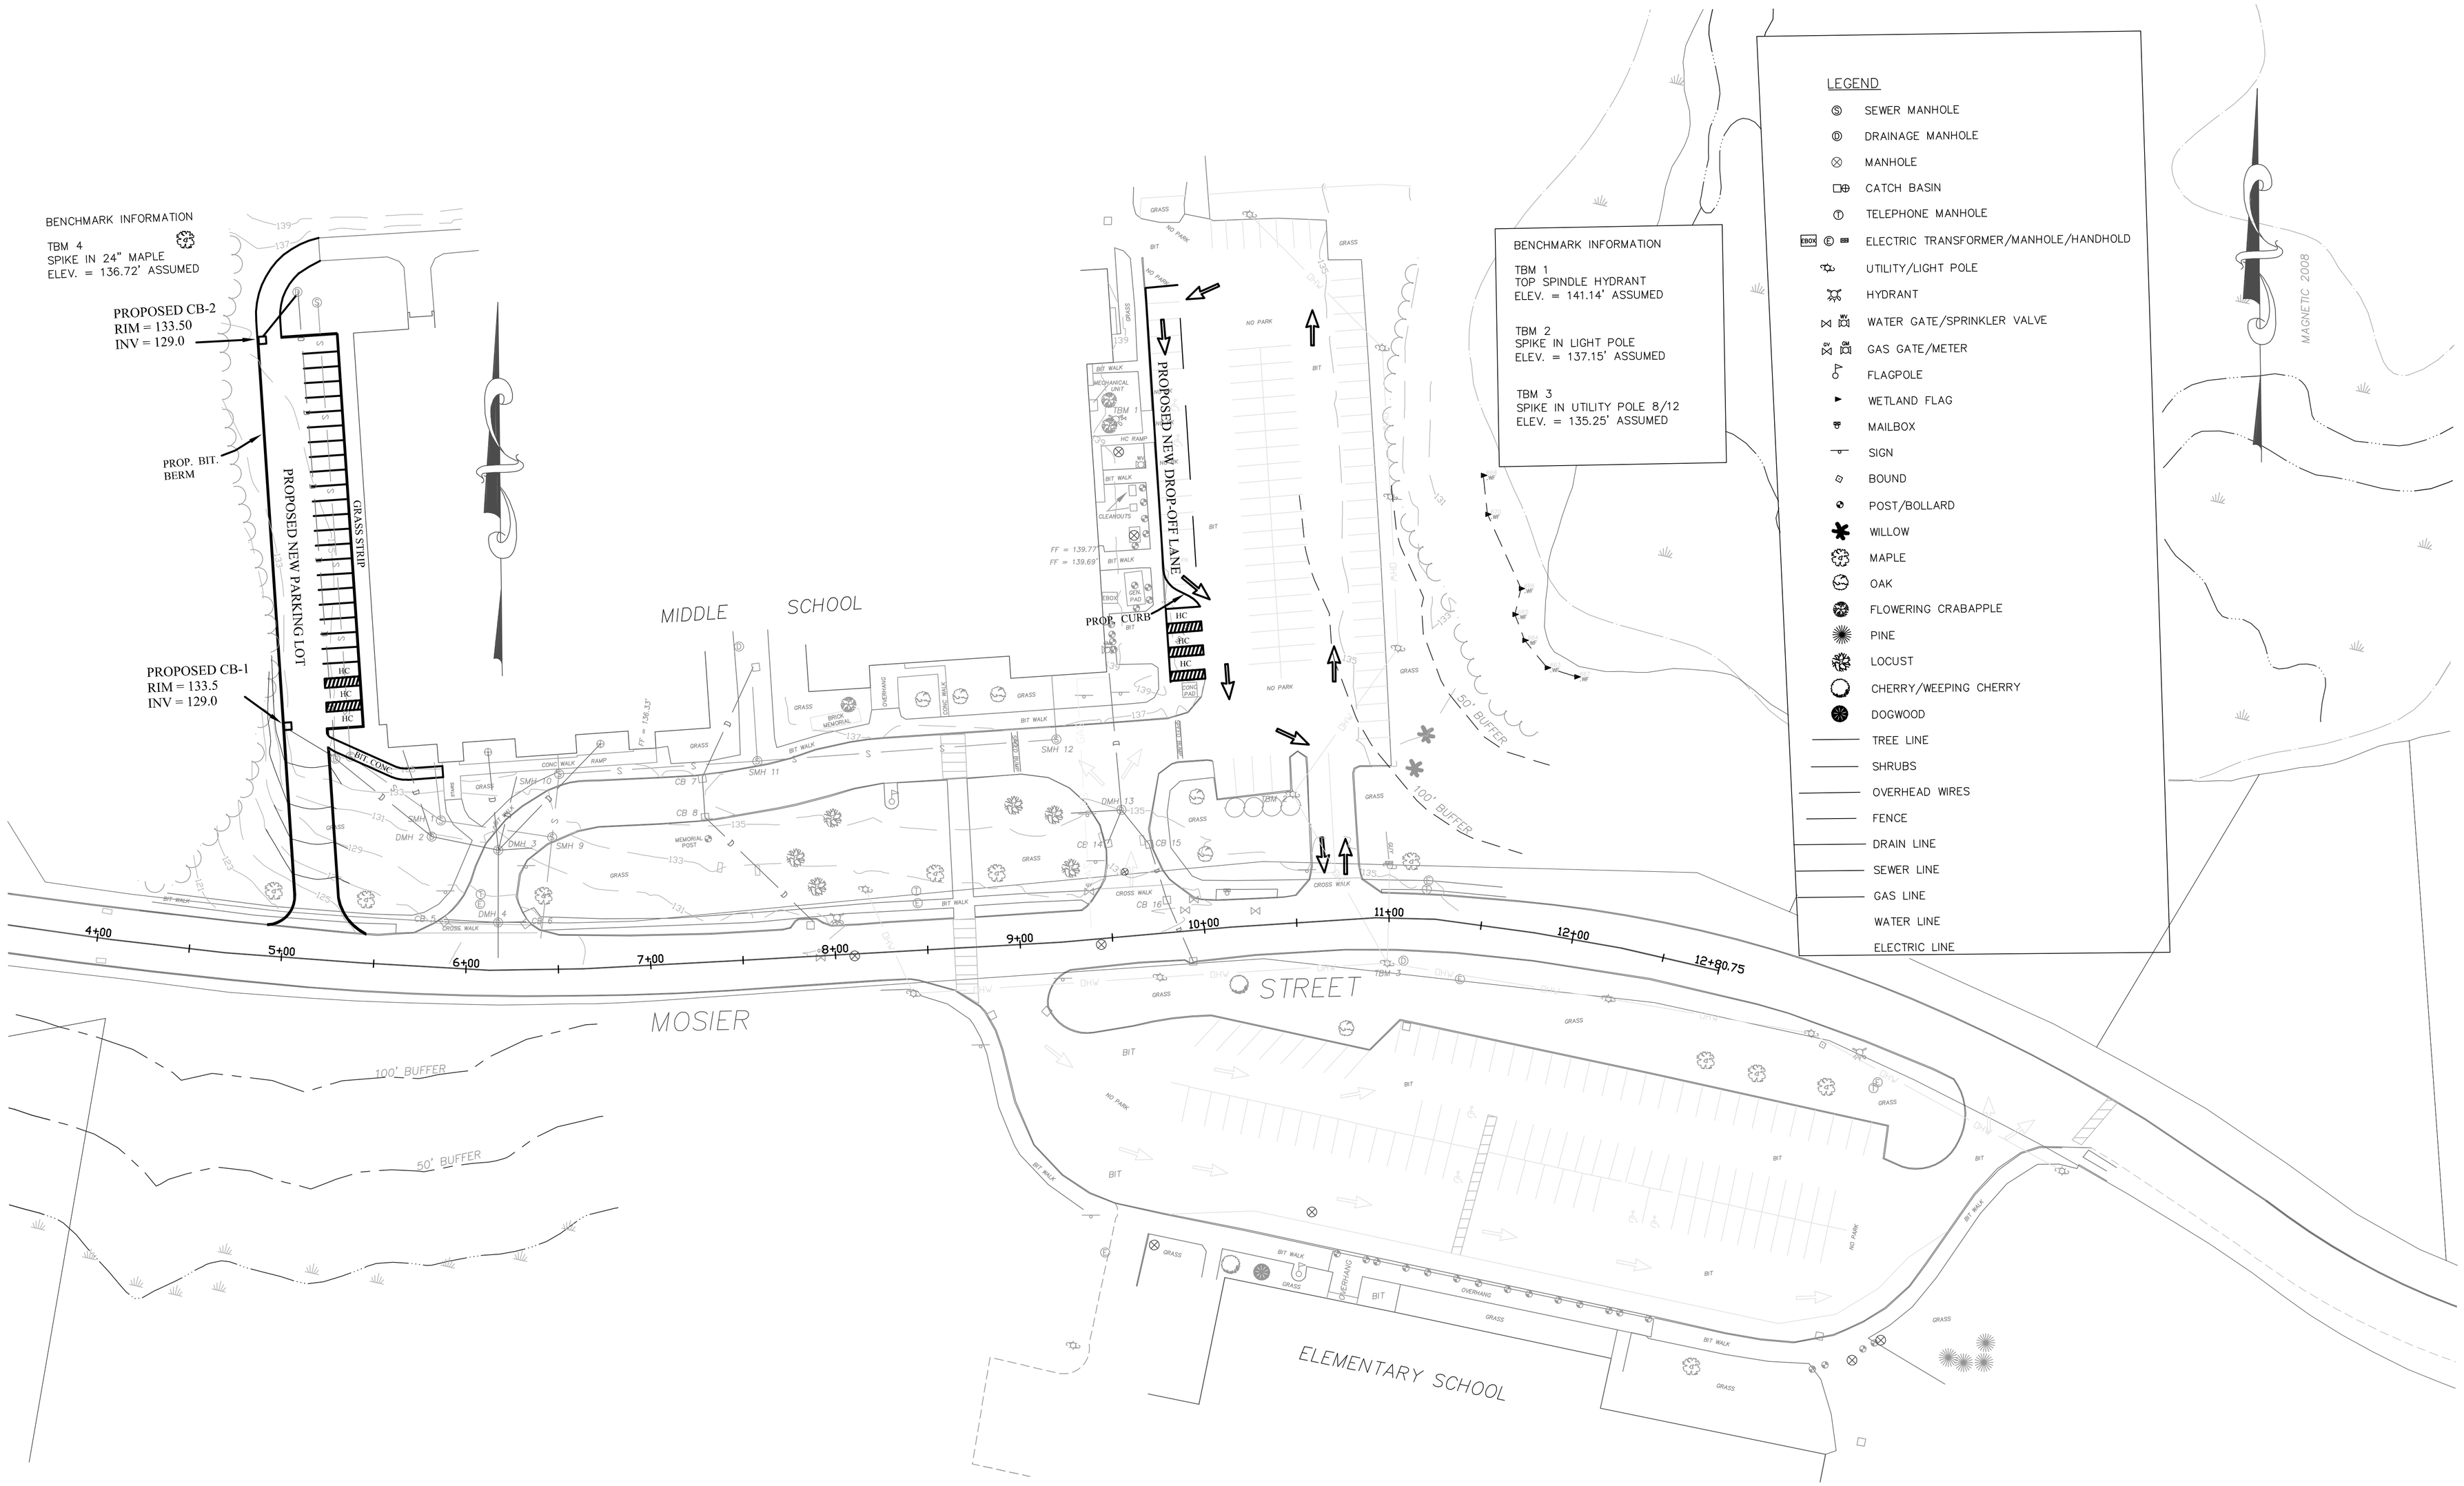

NO.	DATE	MADE BY	CHECK'D BY	DESCRIPTION

REVISIONS

TOWN OF SOUTH HADLEY, MASSACHUSETTS
DEPARTMENT OF PUBLIC WORKS

SCALE: 1" = 40'

PROJECT NAME: xxx

DRAWING NAME: xxx

DRAWN BY: YEM LIP, P.E.

CHECKED BY: xxx

DATE: 06-22-09

MIDDLE SCHOOL: PARKING LOT EXPANSION

SITE PLAN

SHEET 2 OF 2