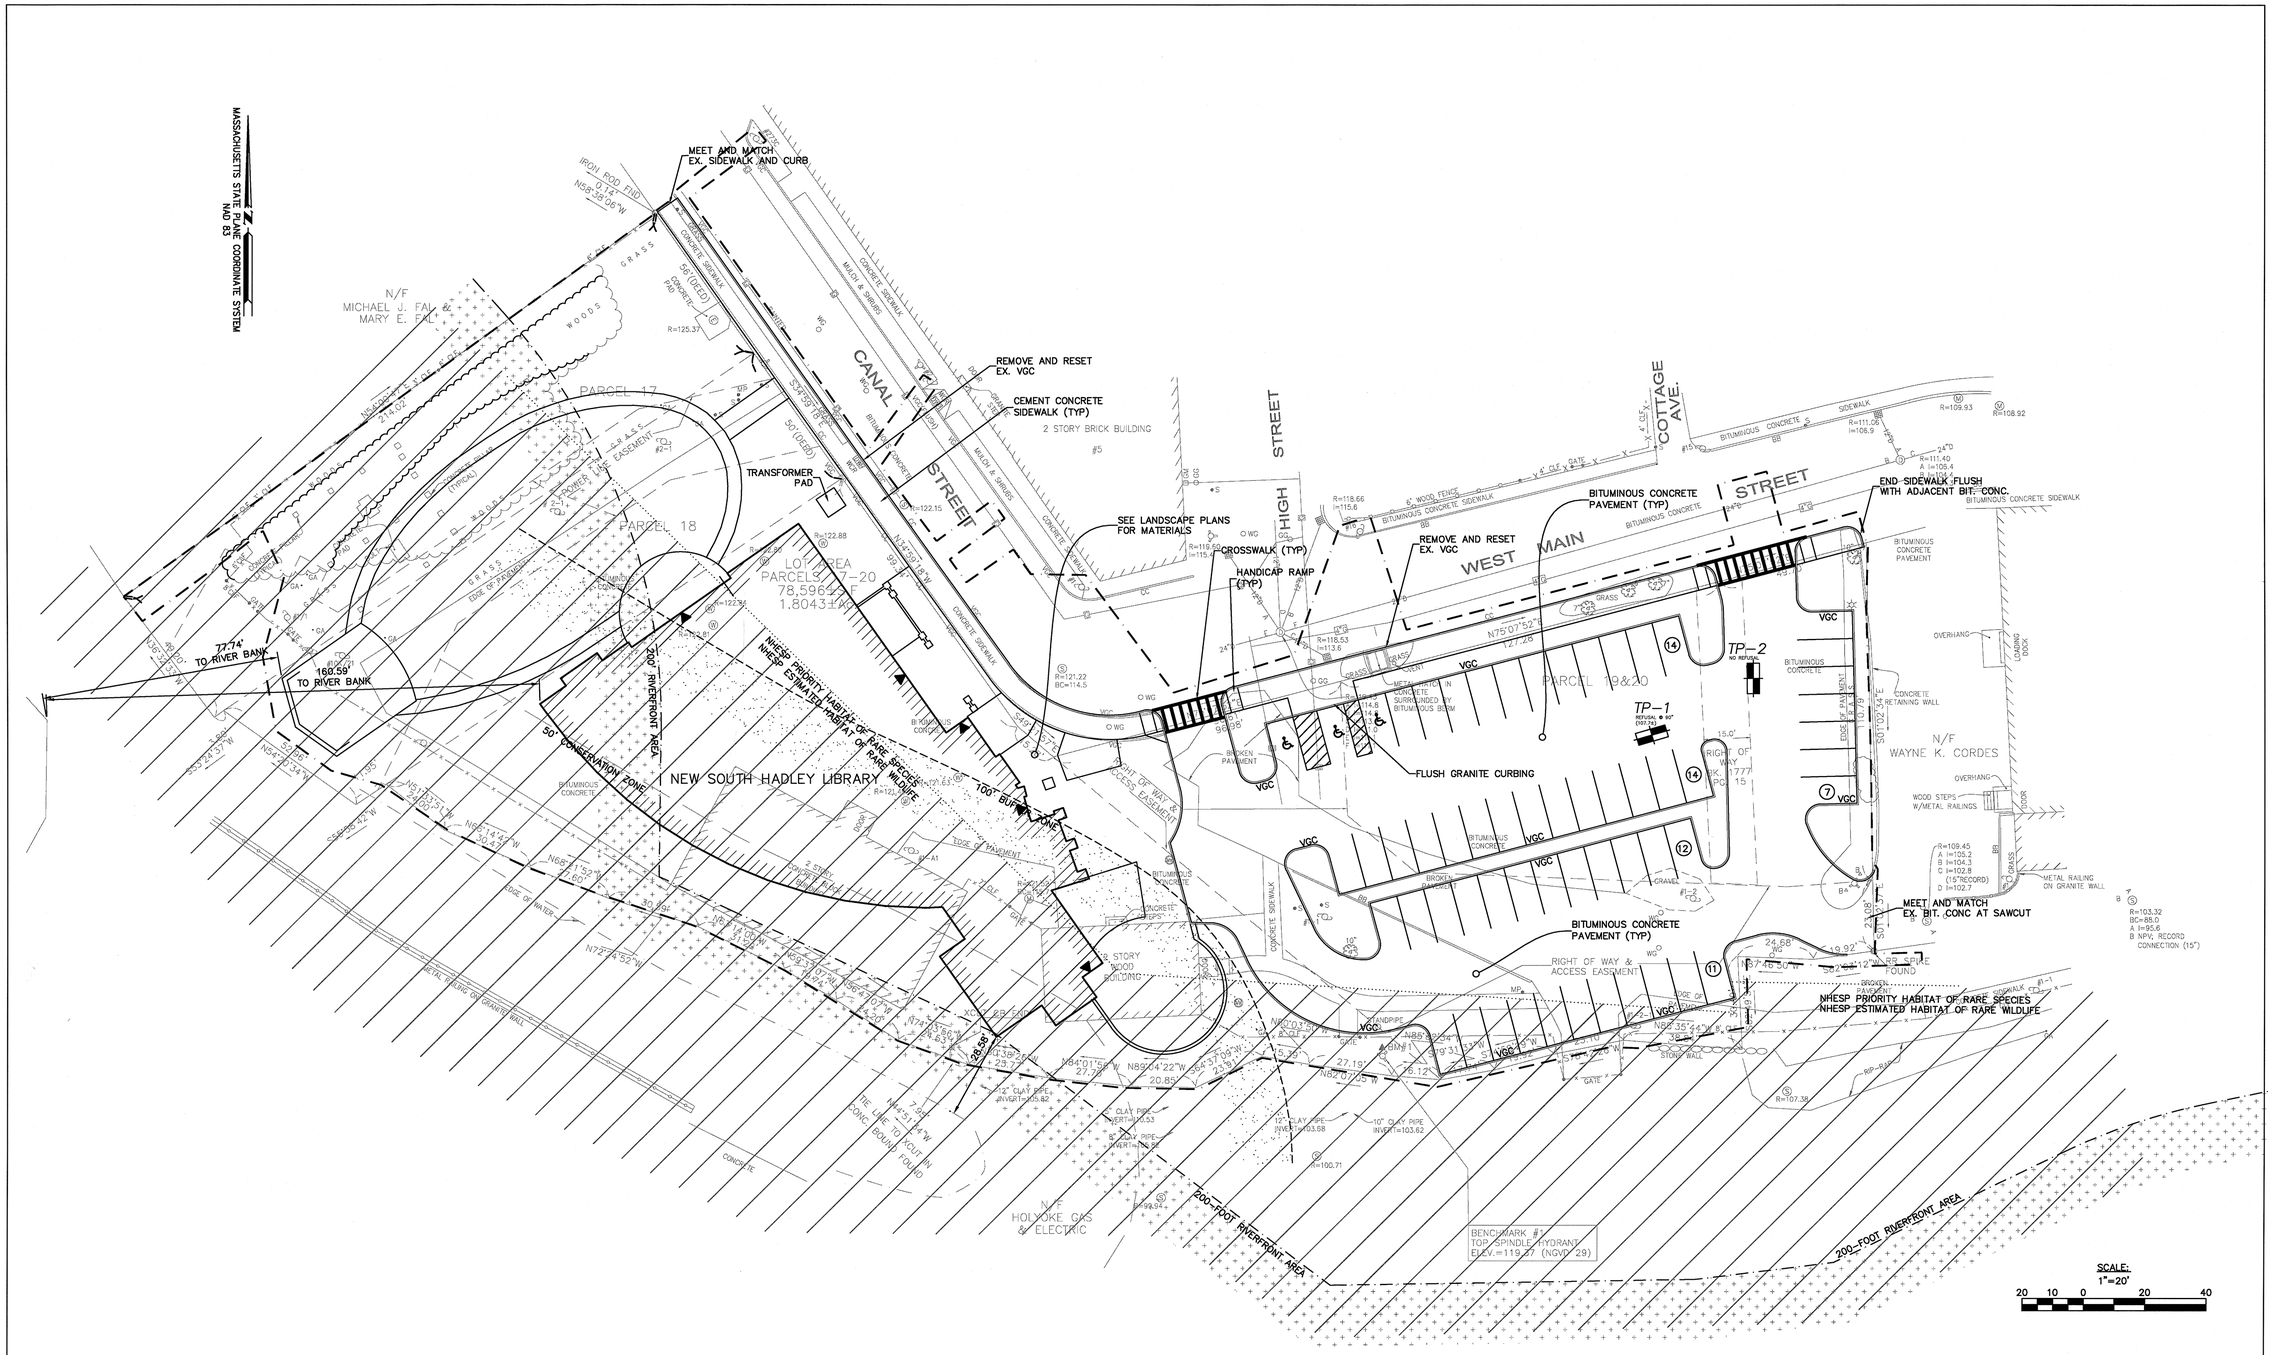

LINETYPE LEGEND

- NHESP PRIORITY HABITAT OF RARE SPECIES & NHESP ESTIMATED HABITAT OF RARE WILDLIFE
- 100' BUFFER ZONE
- 50' CONSERVATION ZONE
- 200' RIVERFRONT AREA
- LIMIT OF WORK

Nitsch Engineering

www.nitscheng.com
186 Lincoln Street, Suite 200
Boston, MA 02111-2403
T: (617) 338-0063
F: (617) 338-6472

- Civil Engineering
- Land Surveying
- Transportation Engineering
- Planning
- GIS Services

JOHNSON ROBERTS ASSOCIATES INC.
ARCHITECTS
15 PROPERZI WAY
SOMERVILLE, MA
01243 - 3228

COMMONWEALTH OF MASSACHUSETTS
TIMOTHY J. McGIVERN
CIVIL
No. 37269
REGISTERED PROFESSIONAL ENGINEER
11/21/2012

Revisions:

PERMIT SET 11/21/2012

SOUTH HADLEY LIBRARY

SOUTH HADLEY, MA

Sheet Title:

LAYOUT AND MATERIALS PLAN

Date: 21-NOV-12 Drawn By:

Scale: AS NOTED Project No.:

C-1